





EXISTING FRONT ELEVATION
SCALE: 3/16" = 1'-0"




EXISTING LEFT ELEVATION
SCALE: 3/16" = 1'-0"

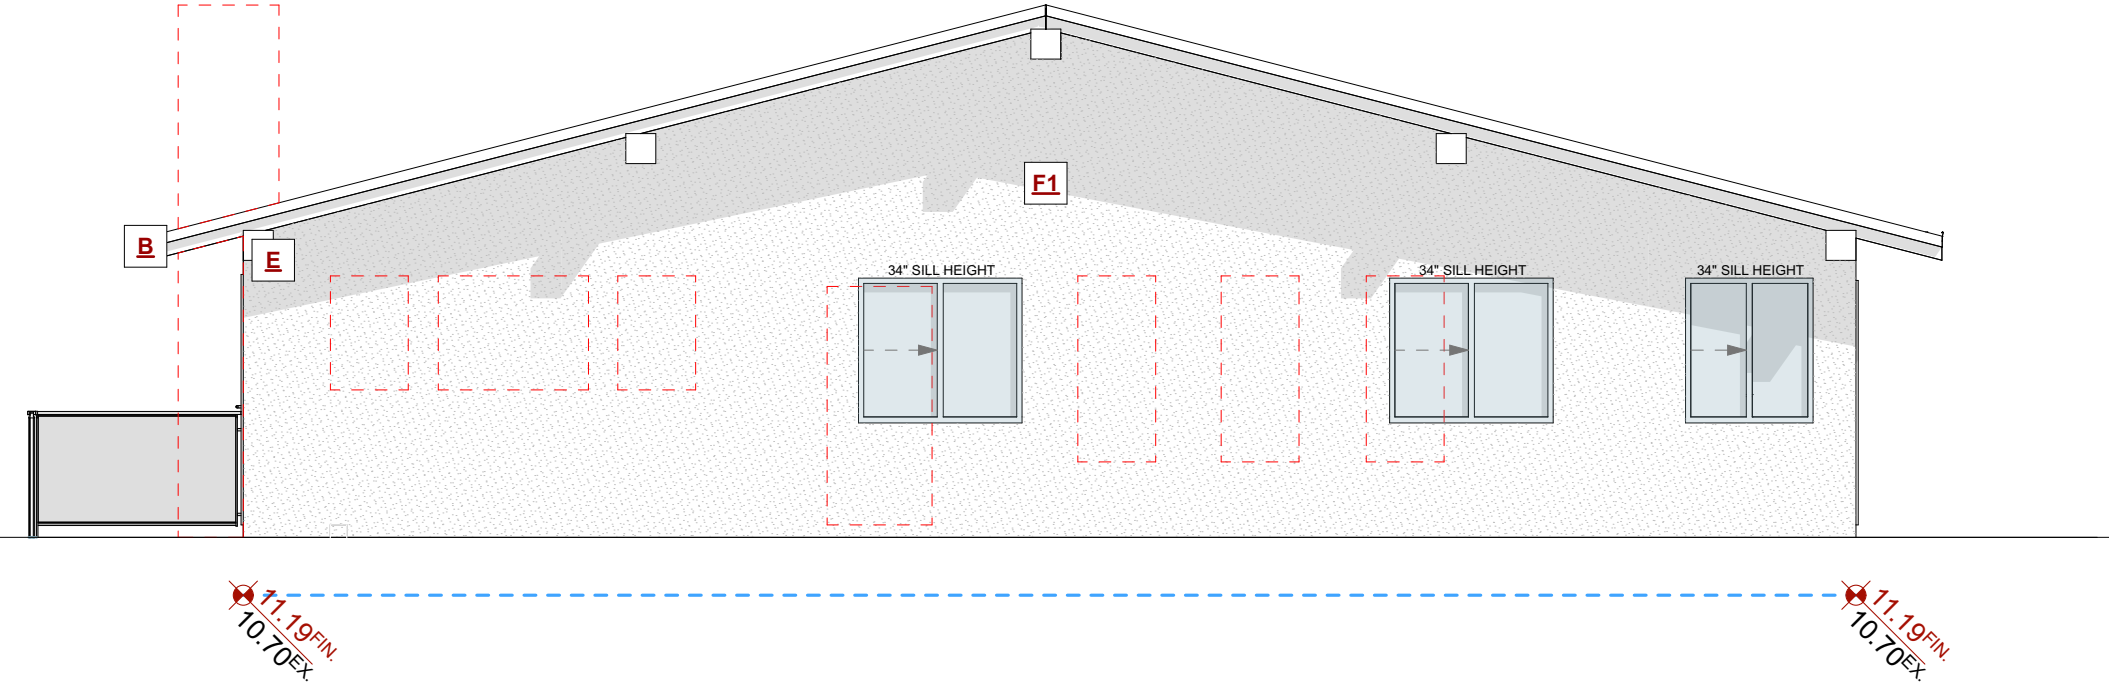

PROPOSED FRONT ELEVATION
SCALE: 3/16" = 1'-0"

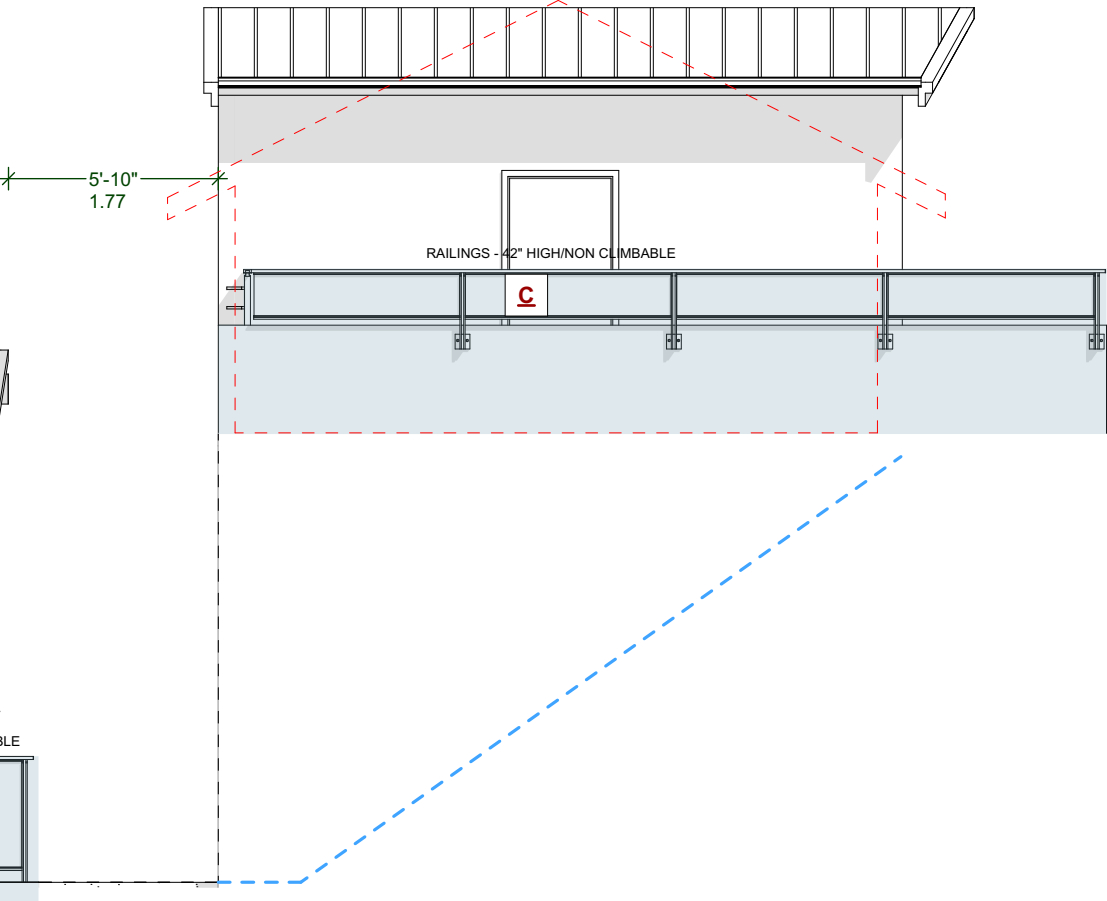

PROPOSED LEFT ELEVATION
SCALE: 3/16" = 1'-0"

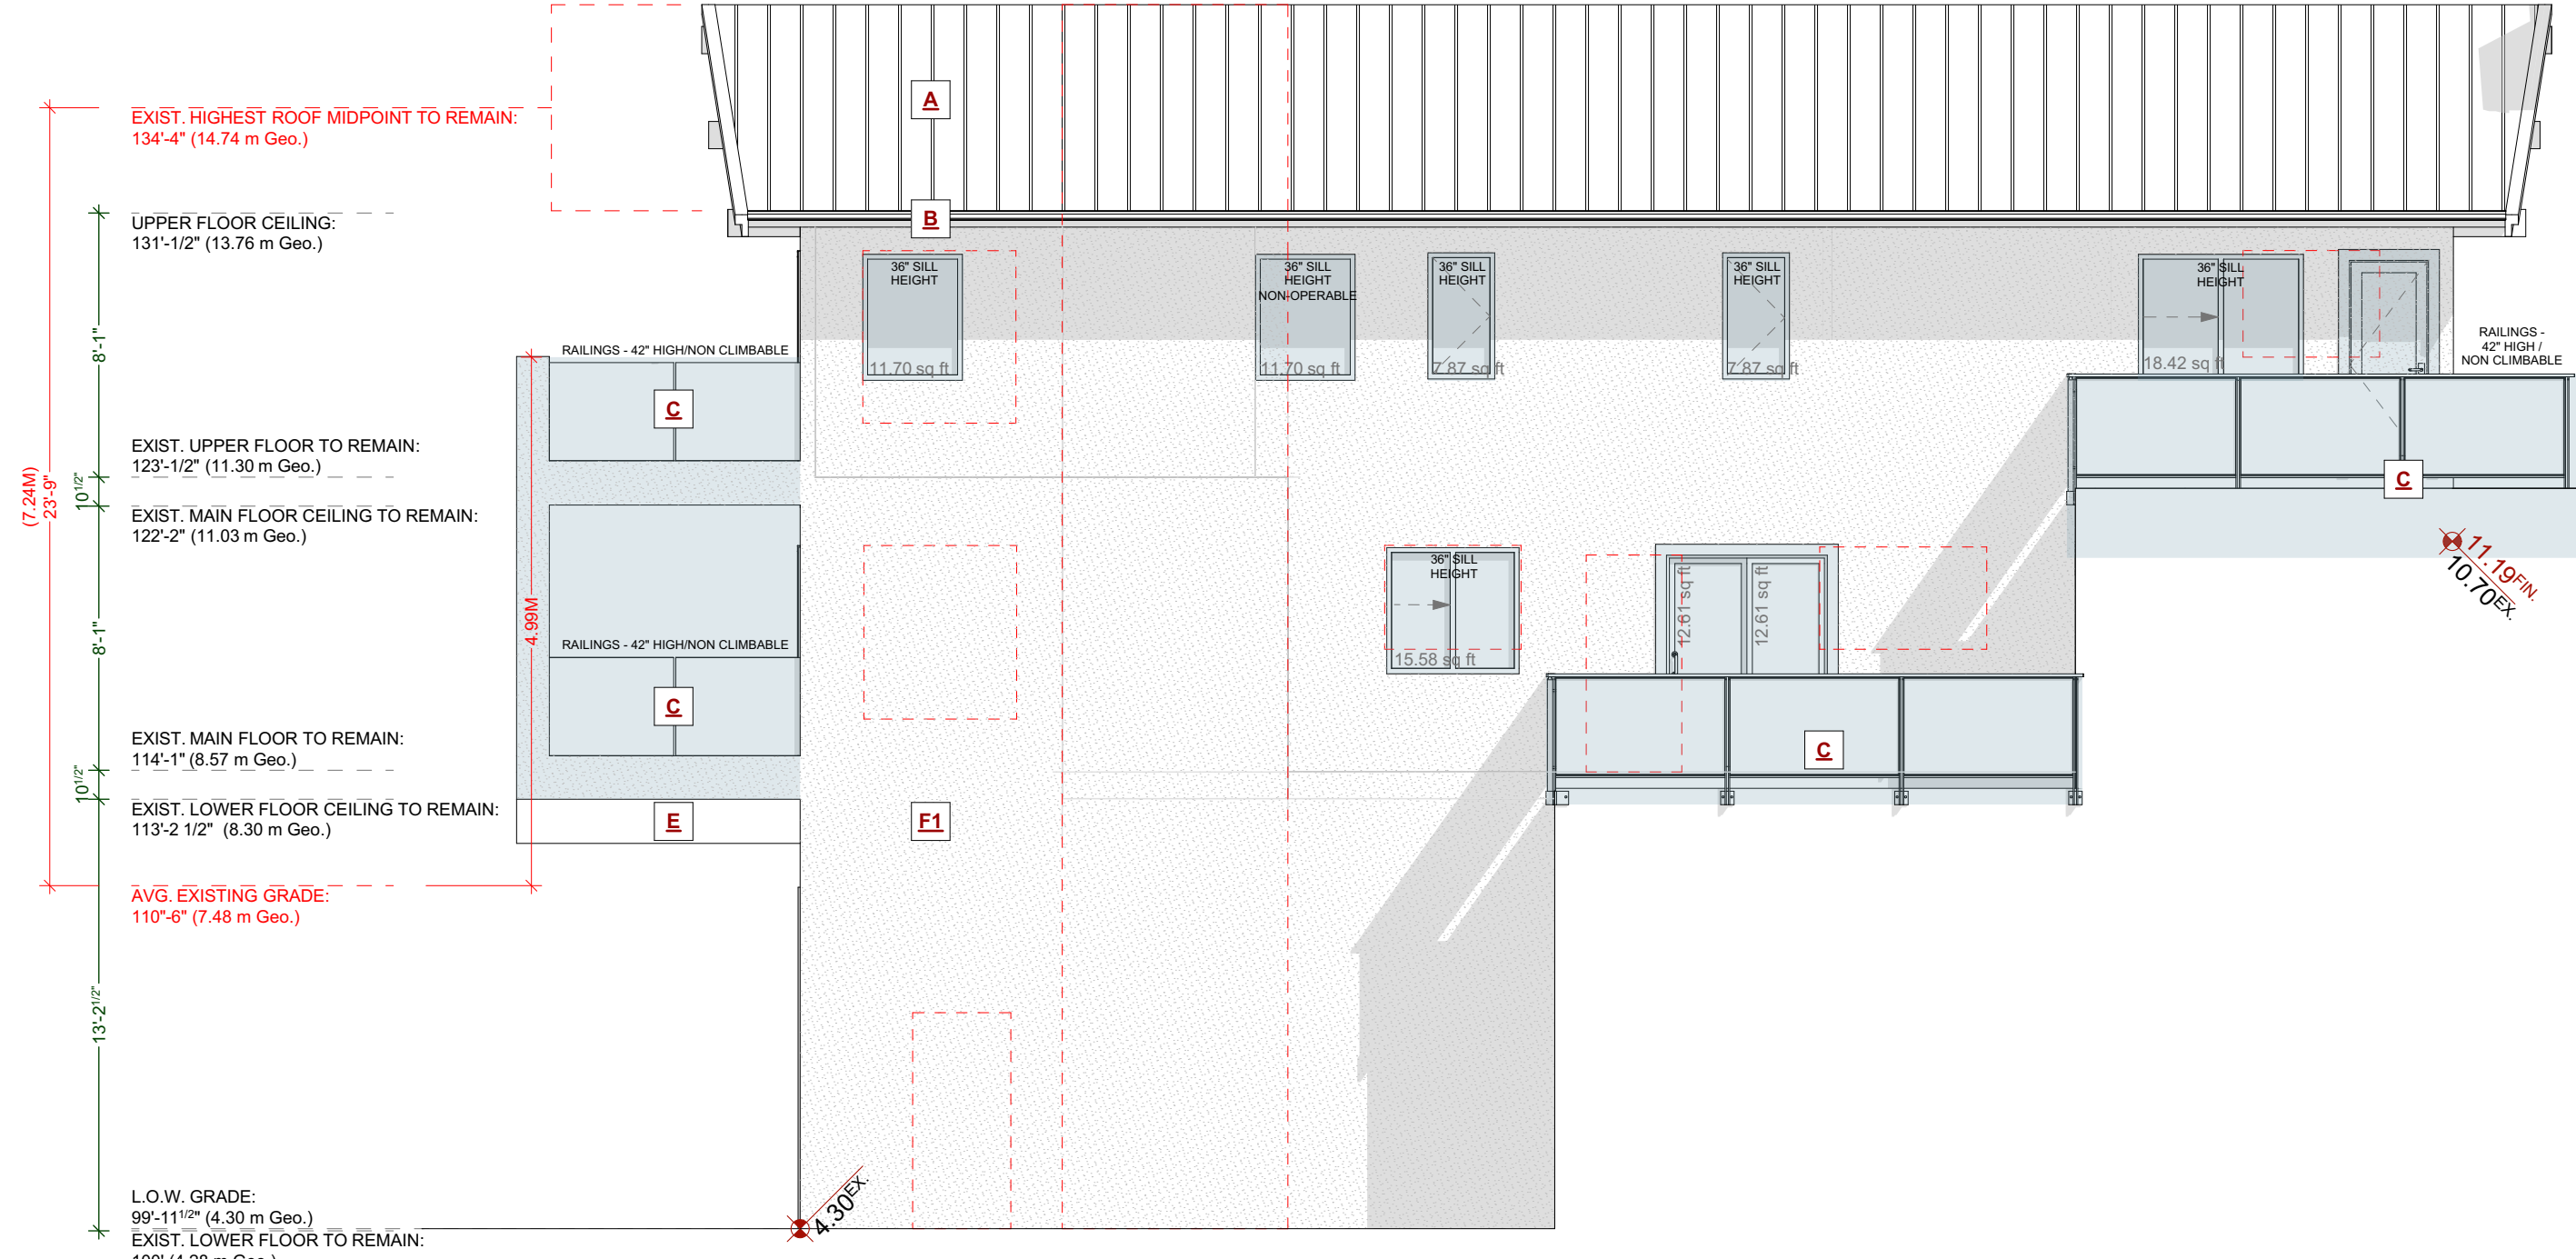

EXPOSING BUILDING FACE: 83.37m²
LIMITING DISTANCE: 2.0m
AREA OF UNPROTECTED OPENINGS: 9.13m²
% UNPROTECTED OPENINGS: 10.95%
45 min FIRE-RESISTANCE RATING: not required
TYPE OF CLADDING: no limits
PERMITTED % OF UNPROTECTED OPENINGS (as per Table 9.10.15.4): 18.00%
MULTIPLIED AS PER 9.10.14 - SPRINKLERED BUILDING
PERMITTED AGGREGATE AREA OF UNPROTECTED OPENINGS: 15.01m²

EXTERIOR FINISHES SCHEDULE			
A	ROOFING:	BUILT UP TORCH-ON/ METAL STANDING SEEM ROOFS AS PER CONTRACTORS SPECS	E BEAM ENDS:
B	GUTTER & SOFFIT:	ALUMINIUM GUTTER AND NON-VENTED SOFFIT	E1 WALL FINISH:
C	RAILINGS:	GLASS RAILINGS - 42" HIGH/ NON CLIMBABLE	STUCCO - COLOUR & TEXTURE AS PER OWNERS SPECS - RAINSCREEN AS PER BCBC
			EXISTING BEAM ENDS - SEE OWNER FOR SPECS

RECEIVED
AUG 25 2026
PLANNING DEPT.
DISTRICT OF SAANICH

ADDRESS:
5031 CORDOVA BAY ROAD, SAANICH

CUSTOMER:
MIKE GIORDANO

DRAWING NAME:
EXISTING & PROPOSED
FRONT & LEFT ELEVATIONS

DRAWING SCALE:
3/16"=1'-0"

ISSUE DATE:
AUG. 05, 2026

DRAWN BY:
CD

CHECKED BY:
KL

102 - 2871 JACKLIN ROAD
VICTORIA BC V9B 0P3
JAVADESIGNS.CA
250.590.2468


JAVA DESIGNS

SHEET
NUMBER


A6



EXISTING REAR ELEVATION
SCALE: 3/16" = 1'-0"

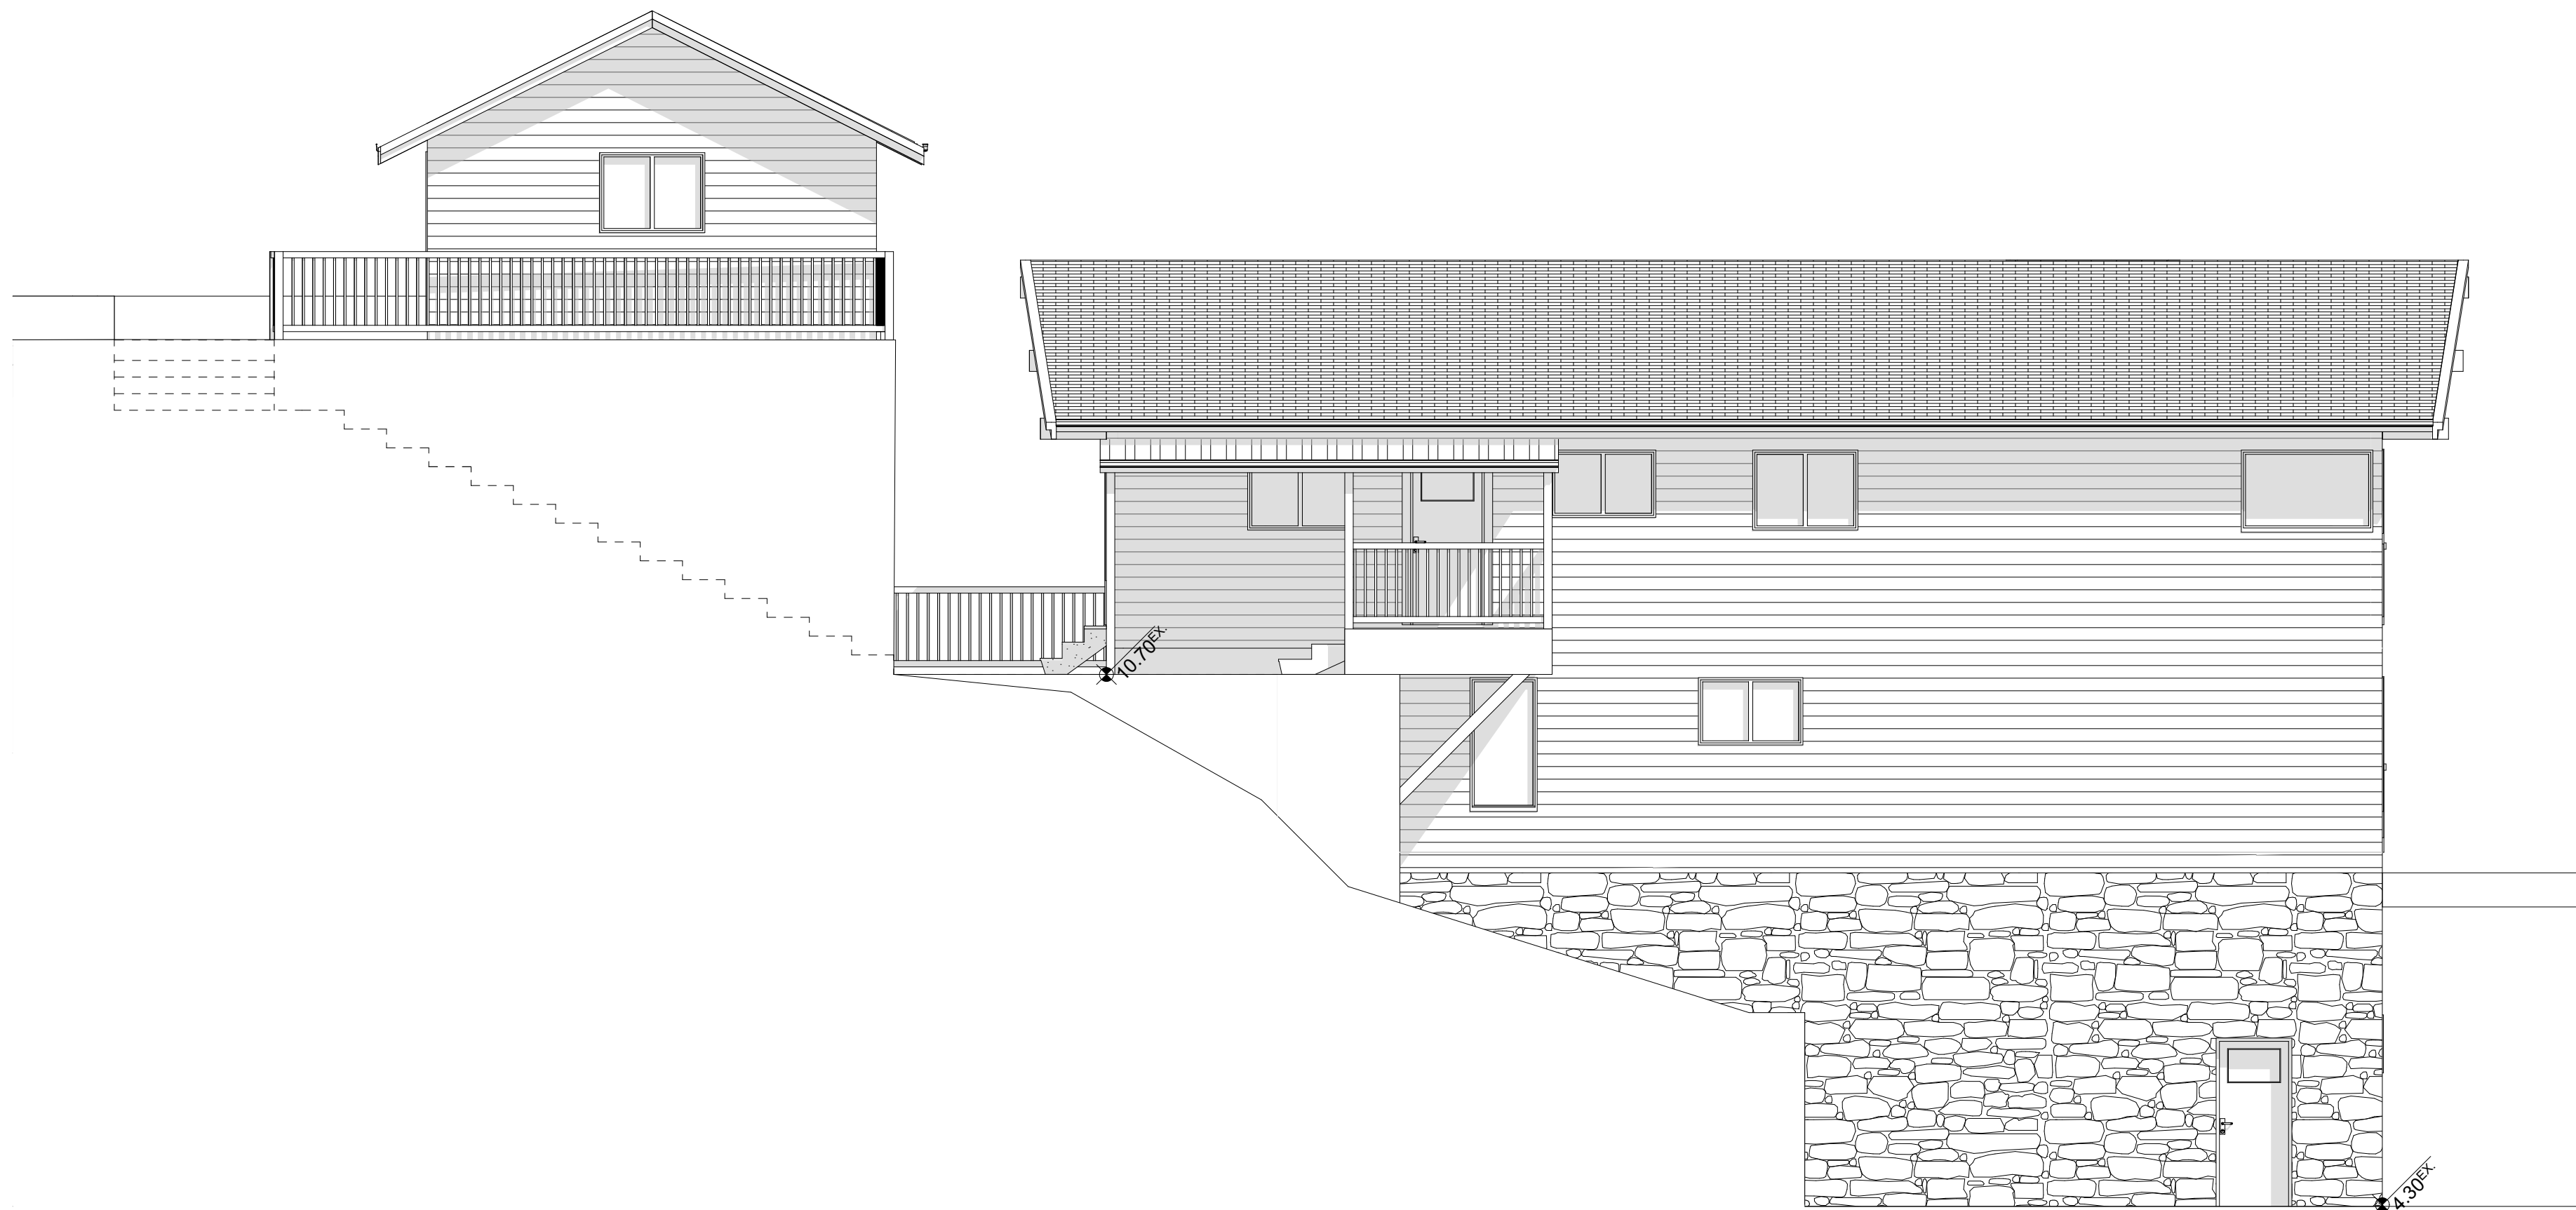

EXISTING RIGHT ELEVATION
SCALE: 3/16" = 1'-0"

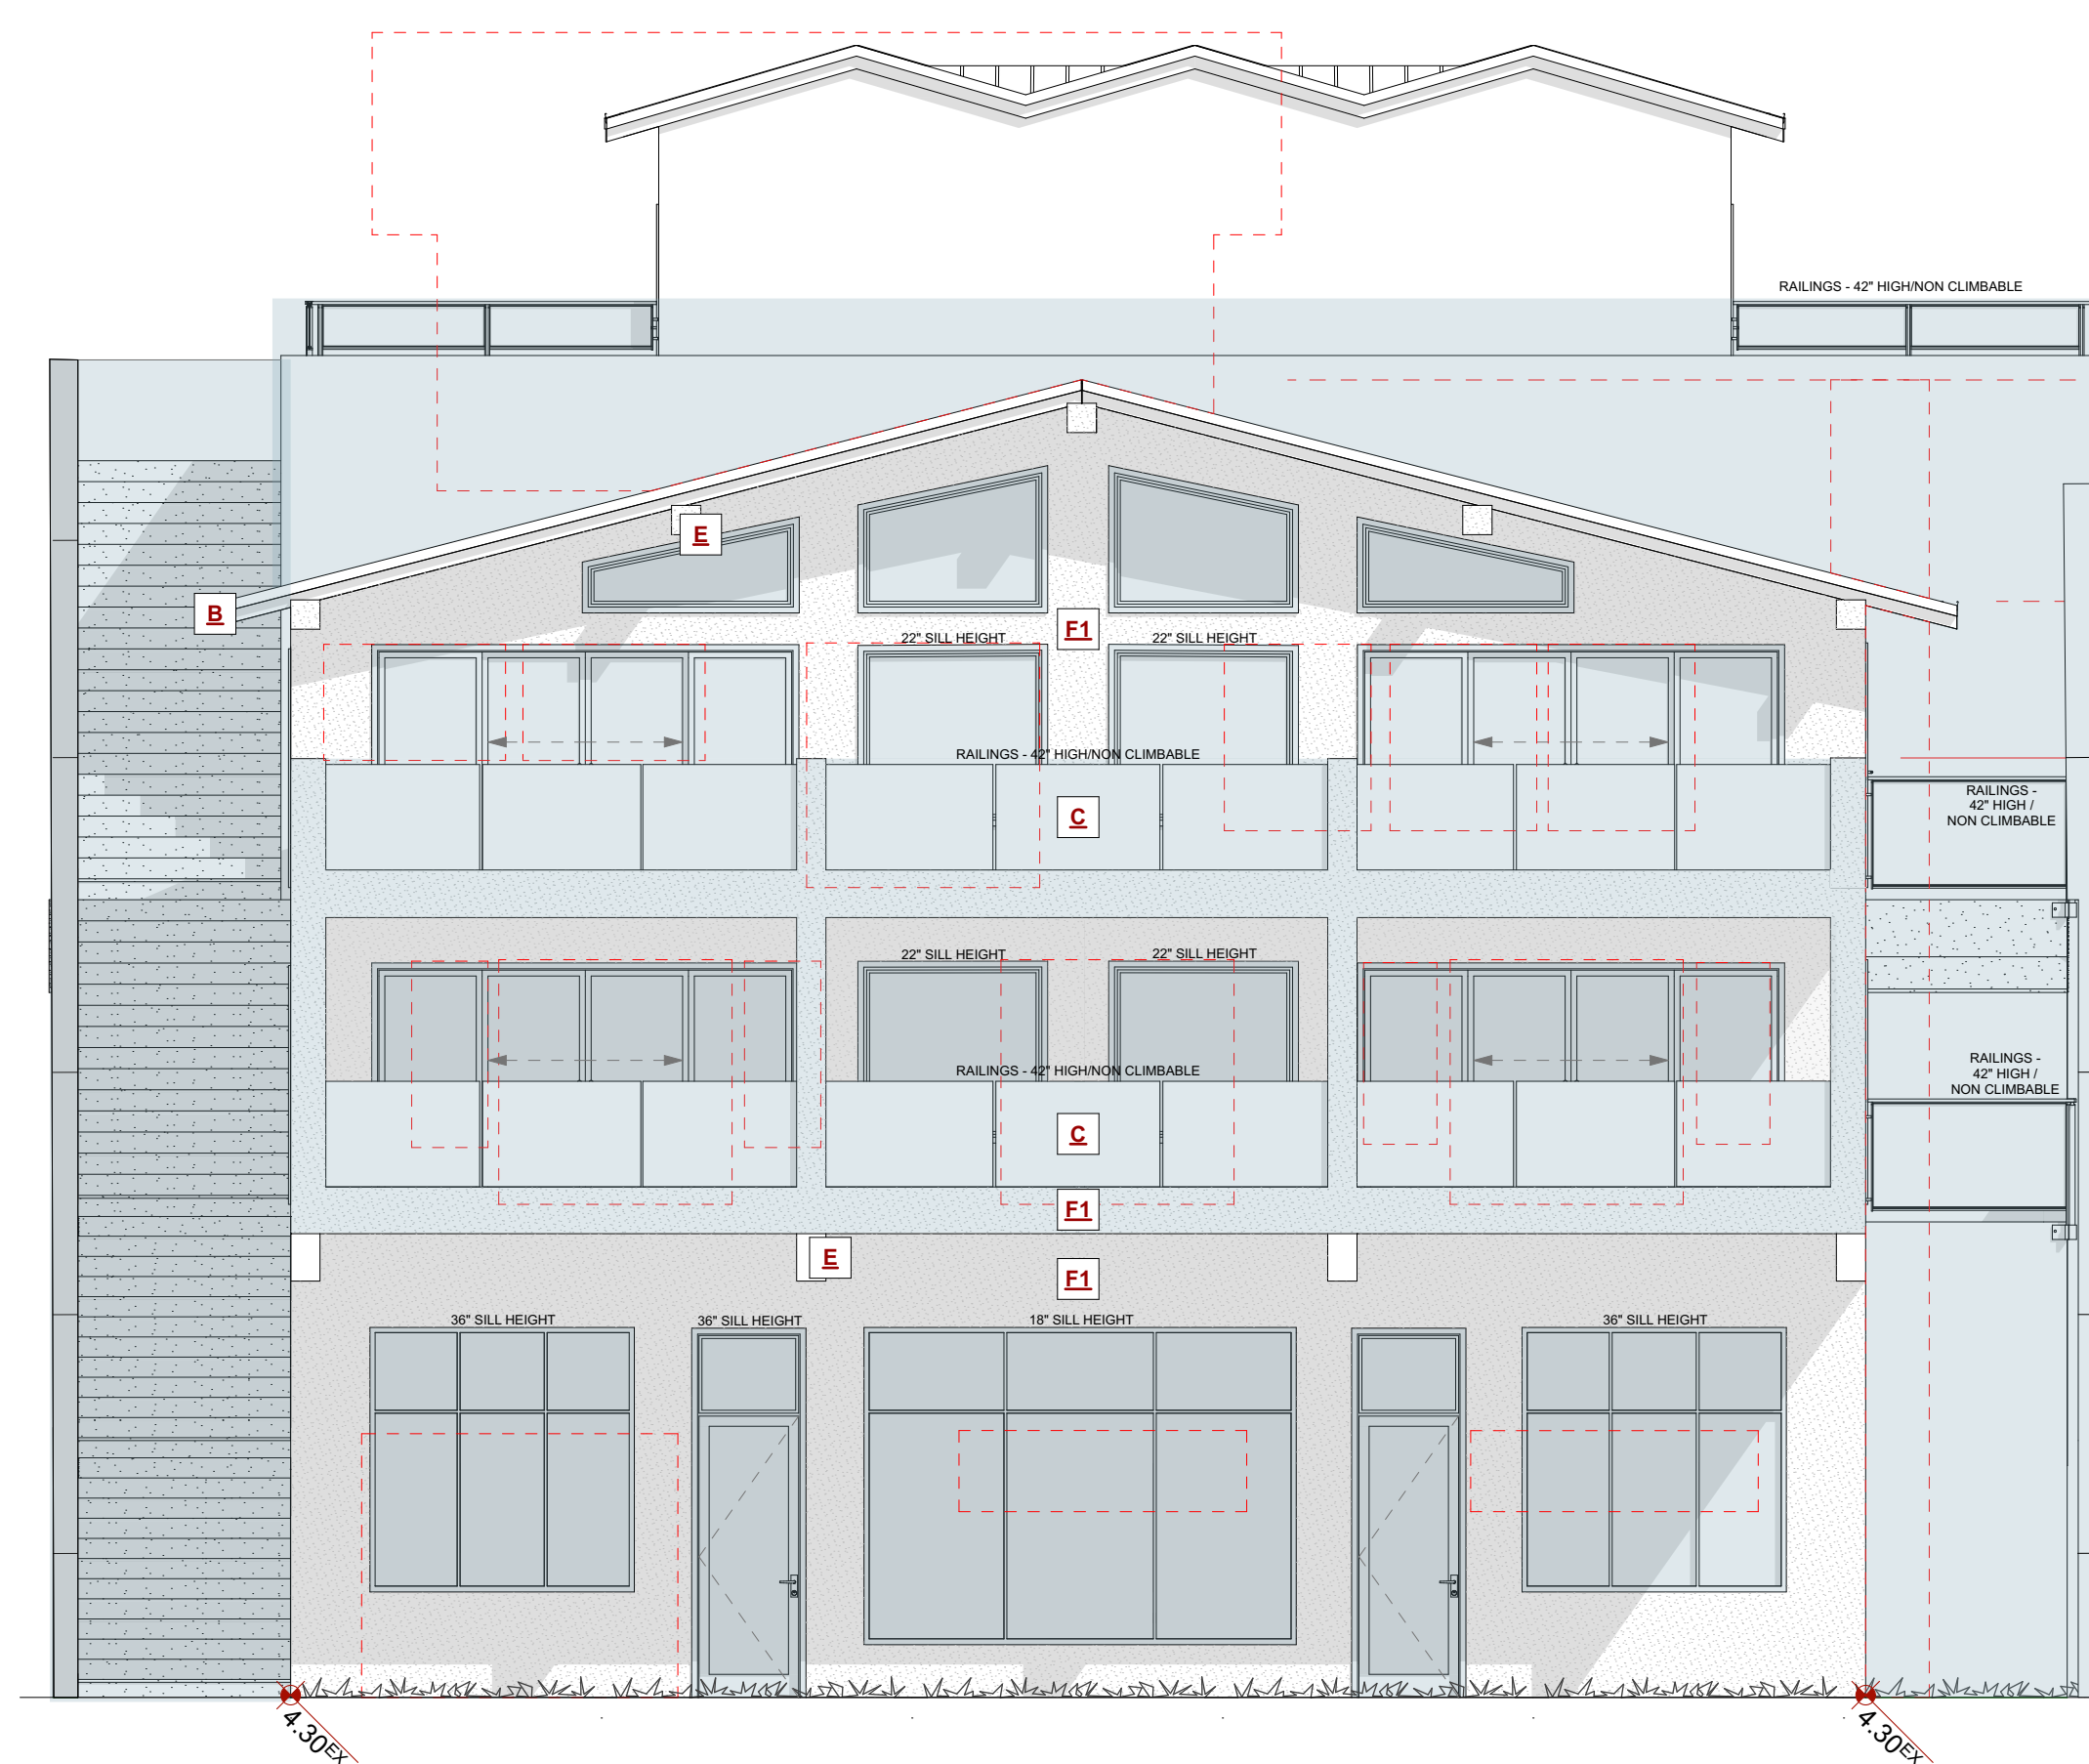

PROPOSED REAR ELEVATION
SCALE: 3/16" = 1'-0"

EXIST. HIGHEST ROOF MIDPOINT TO REMAIN
134'-4" (14.74 m Geo.)

UPPER FLOOR CEILING
131'-12" (13.76 m Geo.)

EXIST. UPPER FLOOR TO REMAIN
123'-12" (11.30 m Geo.)

EXIST. MAIN FLOOR CEILING TO REMAIN
122'-2" (11.03 m Geo.)


EXIST. MAIN FLOOR TO REMAIN
114'-1" (8.57 m Geo.)

EXIST. LOWER FLOOR CEILING TO REMAIN
113'-2 1/2" (8.30 m Geo.)

AVG. EXISTING GRADE
110'-6" (7.48 m Geo.)

L.O.W. GRADE
99'-11 1/2" (4.30 m Geo.)

EXIST. LOWER FLOOR TO REMAIN
100' (4.28 m Geo.)

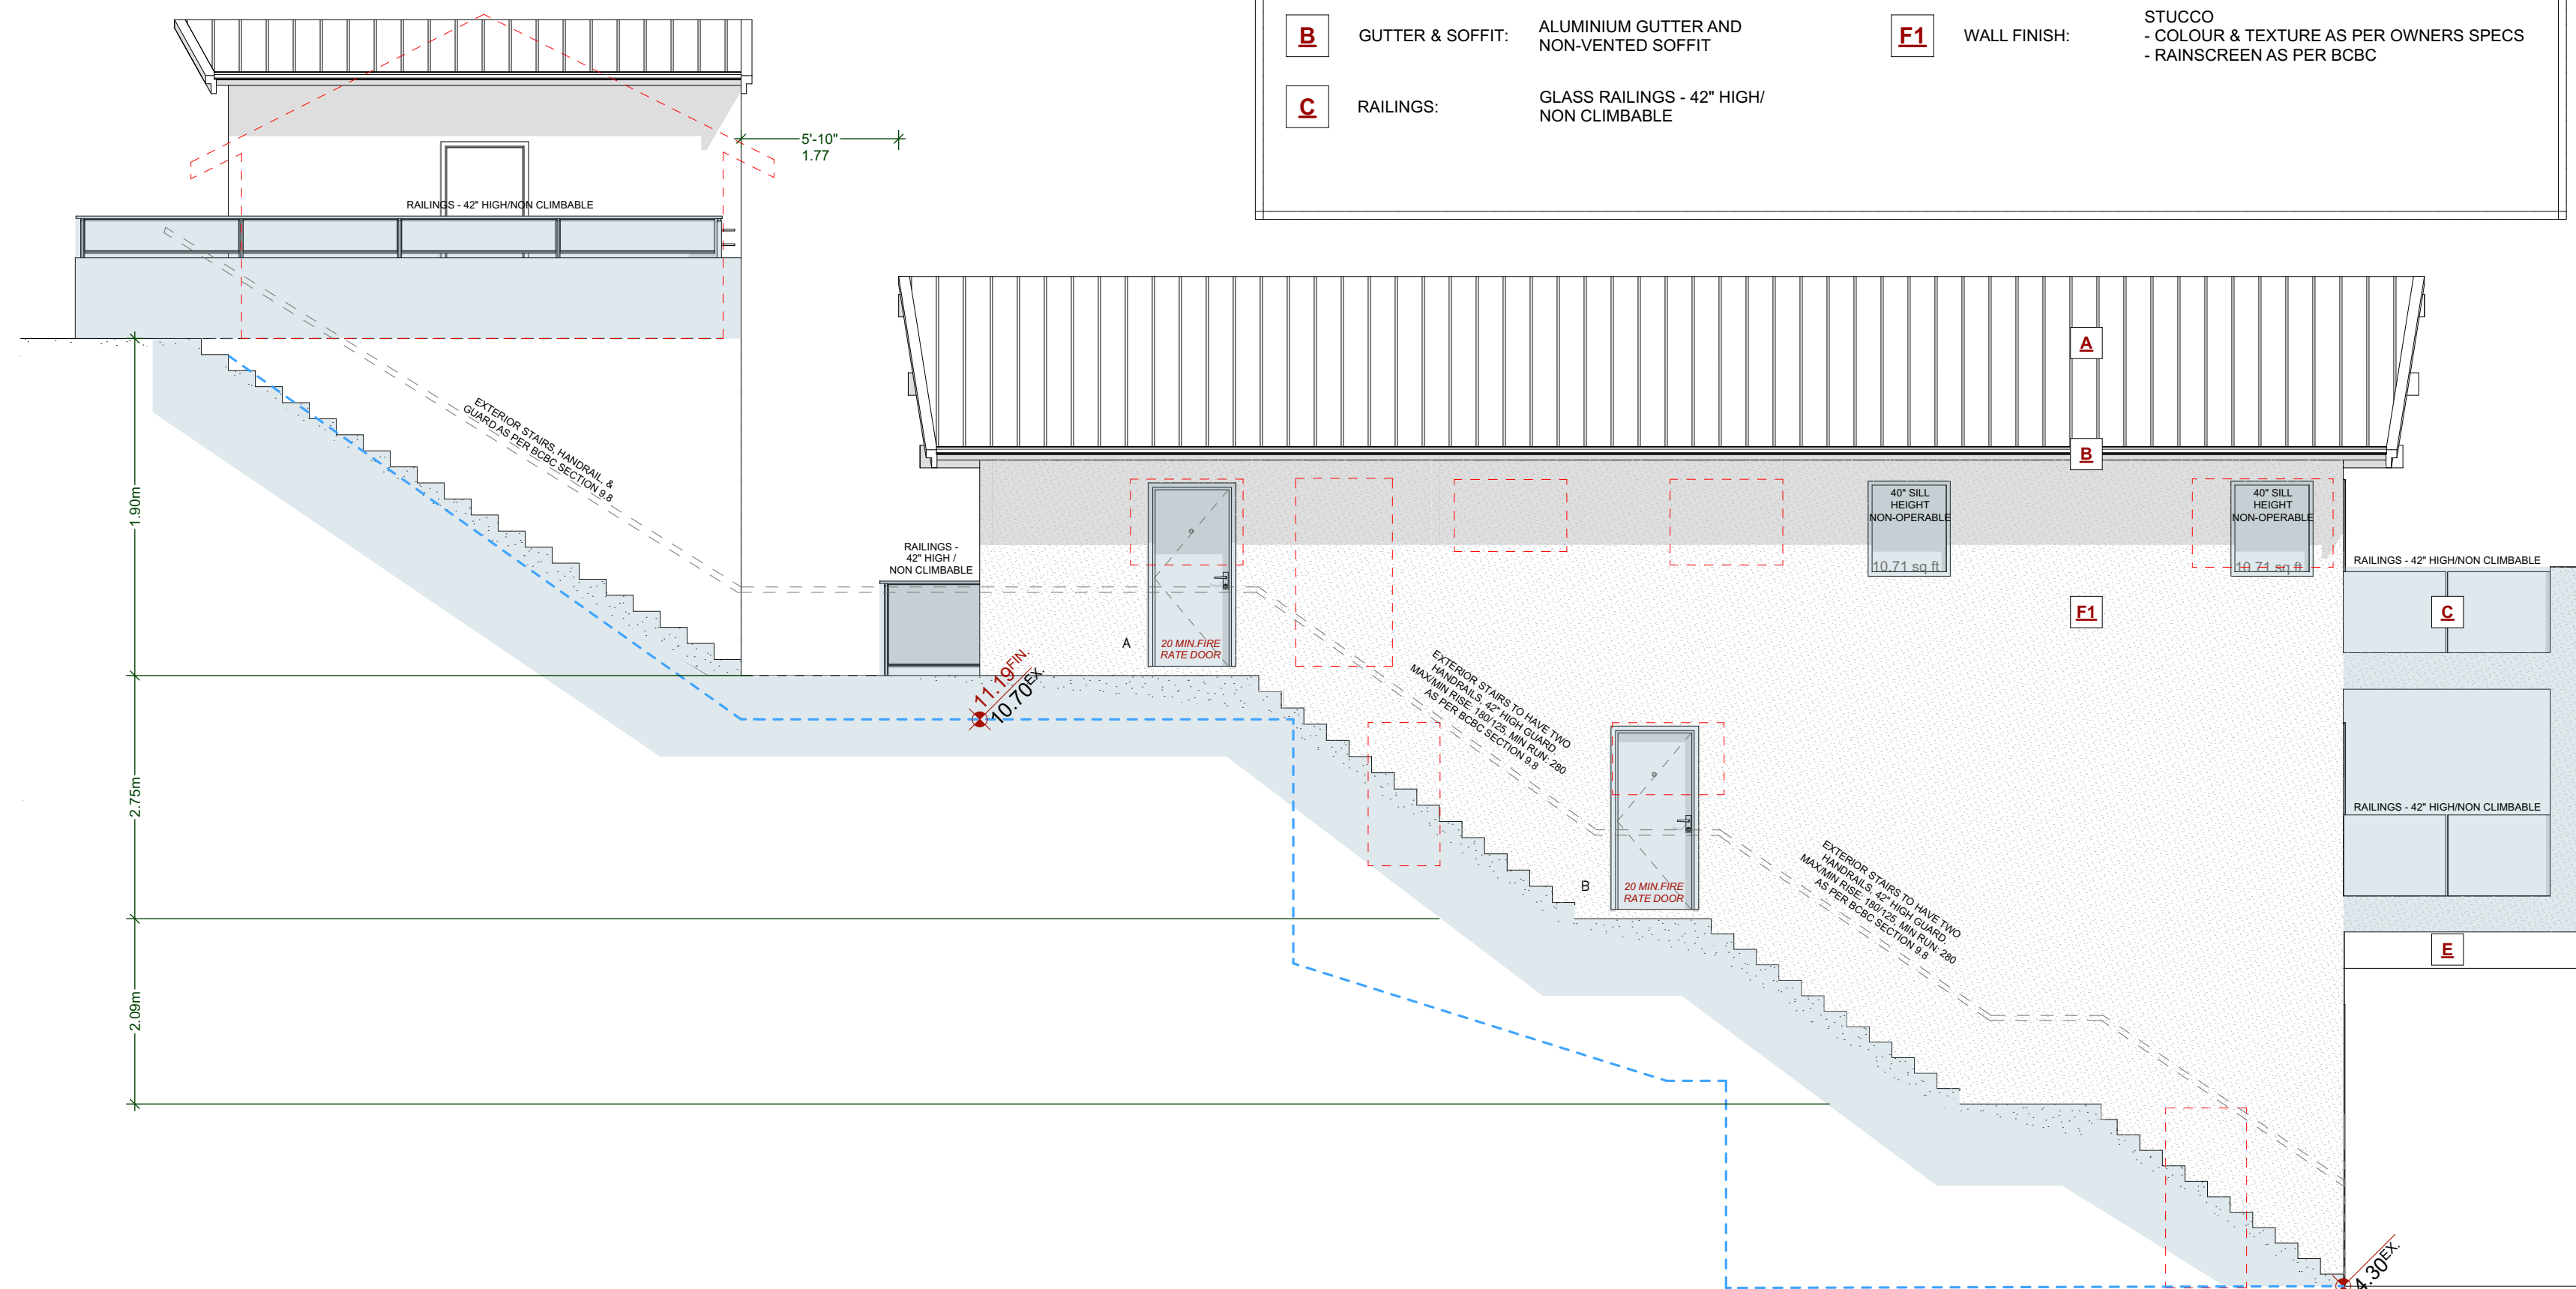

PROPOSED RIGHT ELEVATION
SCALE: 3/16" = 1'-0"

EXTERIOR FINISHES SCHEDULE			
A	ROOFING:	BUILT UP TORCH-ON/ METAL STANDING SEAM ROOFS AS PER CONTRACTORS SPECS	E BEAM ENDS: EXISTING BEAM ENDS - SEE OWNER FOR SPECS
B	GUTTER & SOFFIT:	ALUMINIUM GUTTER AND NON-VENTED SOFFIT	F1 WALL FINISH: STUCCO - COLOUR & TEXTURE AS PER OWNERS SPECS - RAINSCREEN AS PER BCBC
C	RAILINGS:	GLASS RAILINGS - 42" HIGH/ NON CLIMBABLE	

EXPOSING BUILDING FACE: 83.37m²
LIMITING DISTANCE: 2.2m
AREA OF UNPROTECTED OPENINGS: 1.99m²
% UNPROTECTED OPENINGS: 2.39%
45 min FIRE-RESISTANCE RATING: not required
TYPE OF CLADDING: no limits
PERMITTED % OF UNPROTECTED OPENINGS (as per Table 9.10.15.4): 18.00%
MULTIPLIED AS PER 9.10.14 - SPRINKLERED BUILDING
PERMITTED AGGREGATE AREA OF UNPROTECTED OPENINGS: 15.01m²

ADDRESS:
5031 CORDOVA BAY ROAD, SAANICH

CUSTOMER:
MIKE GIORDANO

DRAWING NAME:
EXISTING & PROPOSED
REAR & RIGHT ELEVATIONS

DRAWING SCALE:
3/16"=1'-0"

ISSUE DATE:
AUG. 05, 2026

DRAWN BY:
CD


CHECKED BY:
KL

102 - 2871 JACKLIN ROAD
VICTORIA BC V9B 0P3
JAVADESIGNS.CA
250.590.2468

JAVA DESIGNS


SHEET
NUMBER

A7

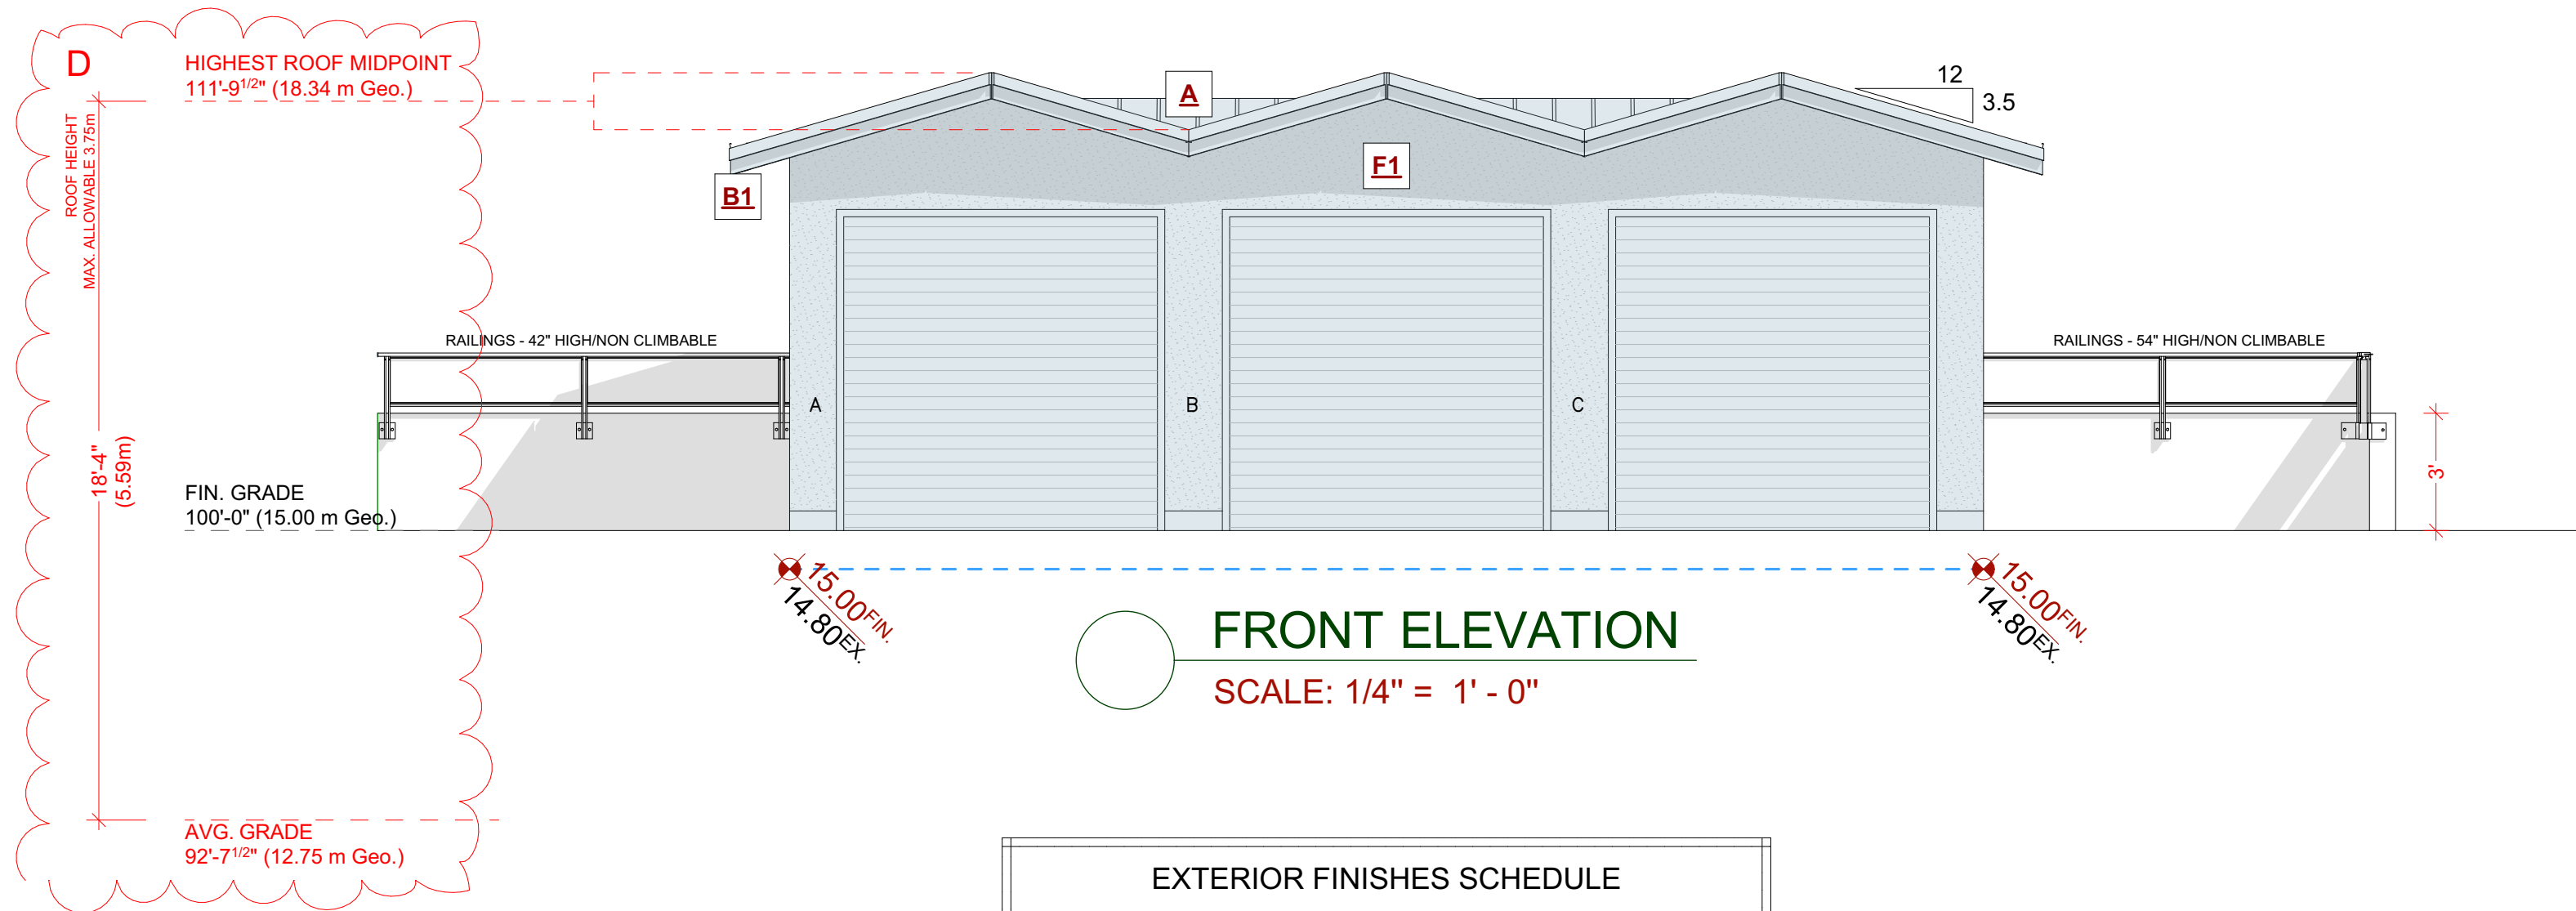


FRONT ELEVATION
SCALE: 1/4" = 1' - 0"

EXTERIOR FINISHES SCHEDULE		
A	ROOFING:	BUILT UP TORCH-ON/ METAL STANDING SEAM ROOFS AS PER CONTRACTORS SPECS
B1	GUTTER & SOFFIT:	ALUMINIUM GUTTER AND VENTED SOFFIT
B2	GUTTER & SOFFIT:	ALUMINIUM GUTTER AND NON-VENTED SOFFIT
F1	WALL FINISH:	STUCCO - COLOUR & TEXTURE AS PER OWNERS SPECS - RAINSCREEN AS PER BCBC

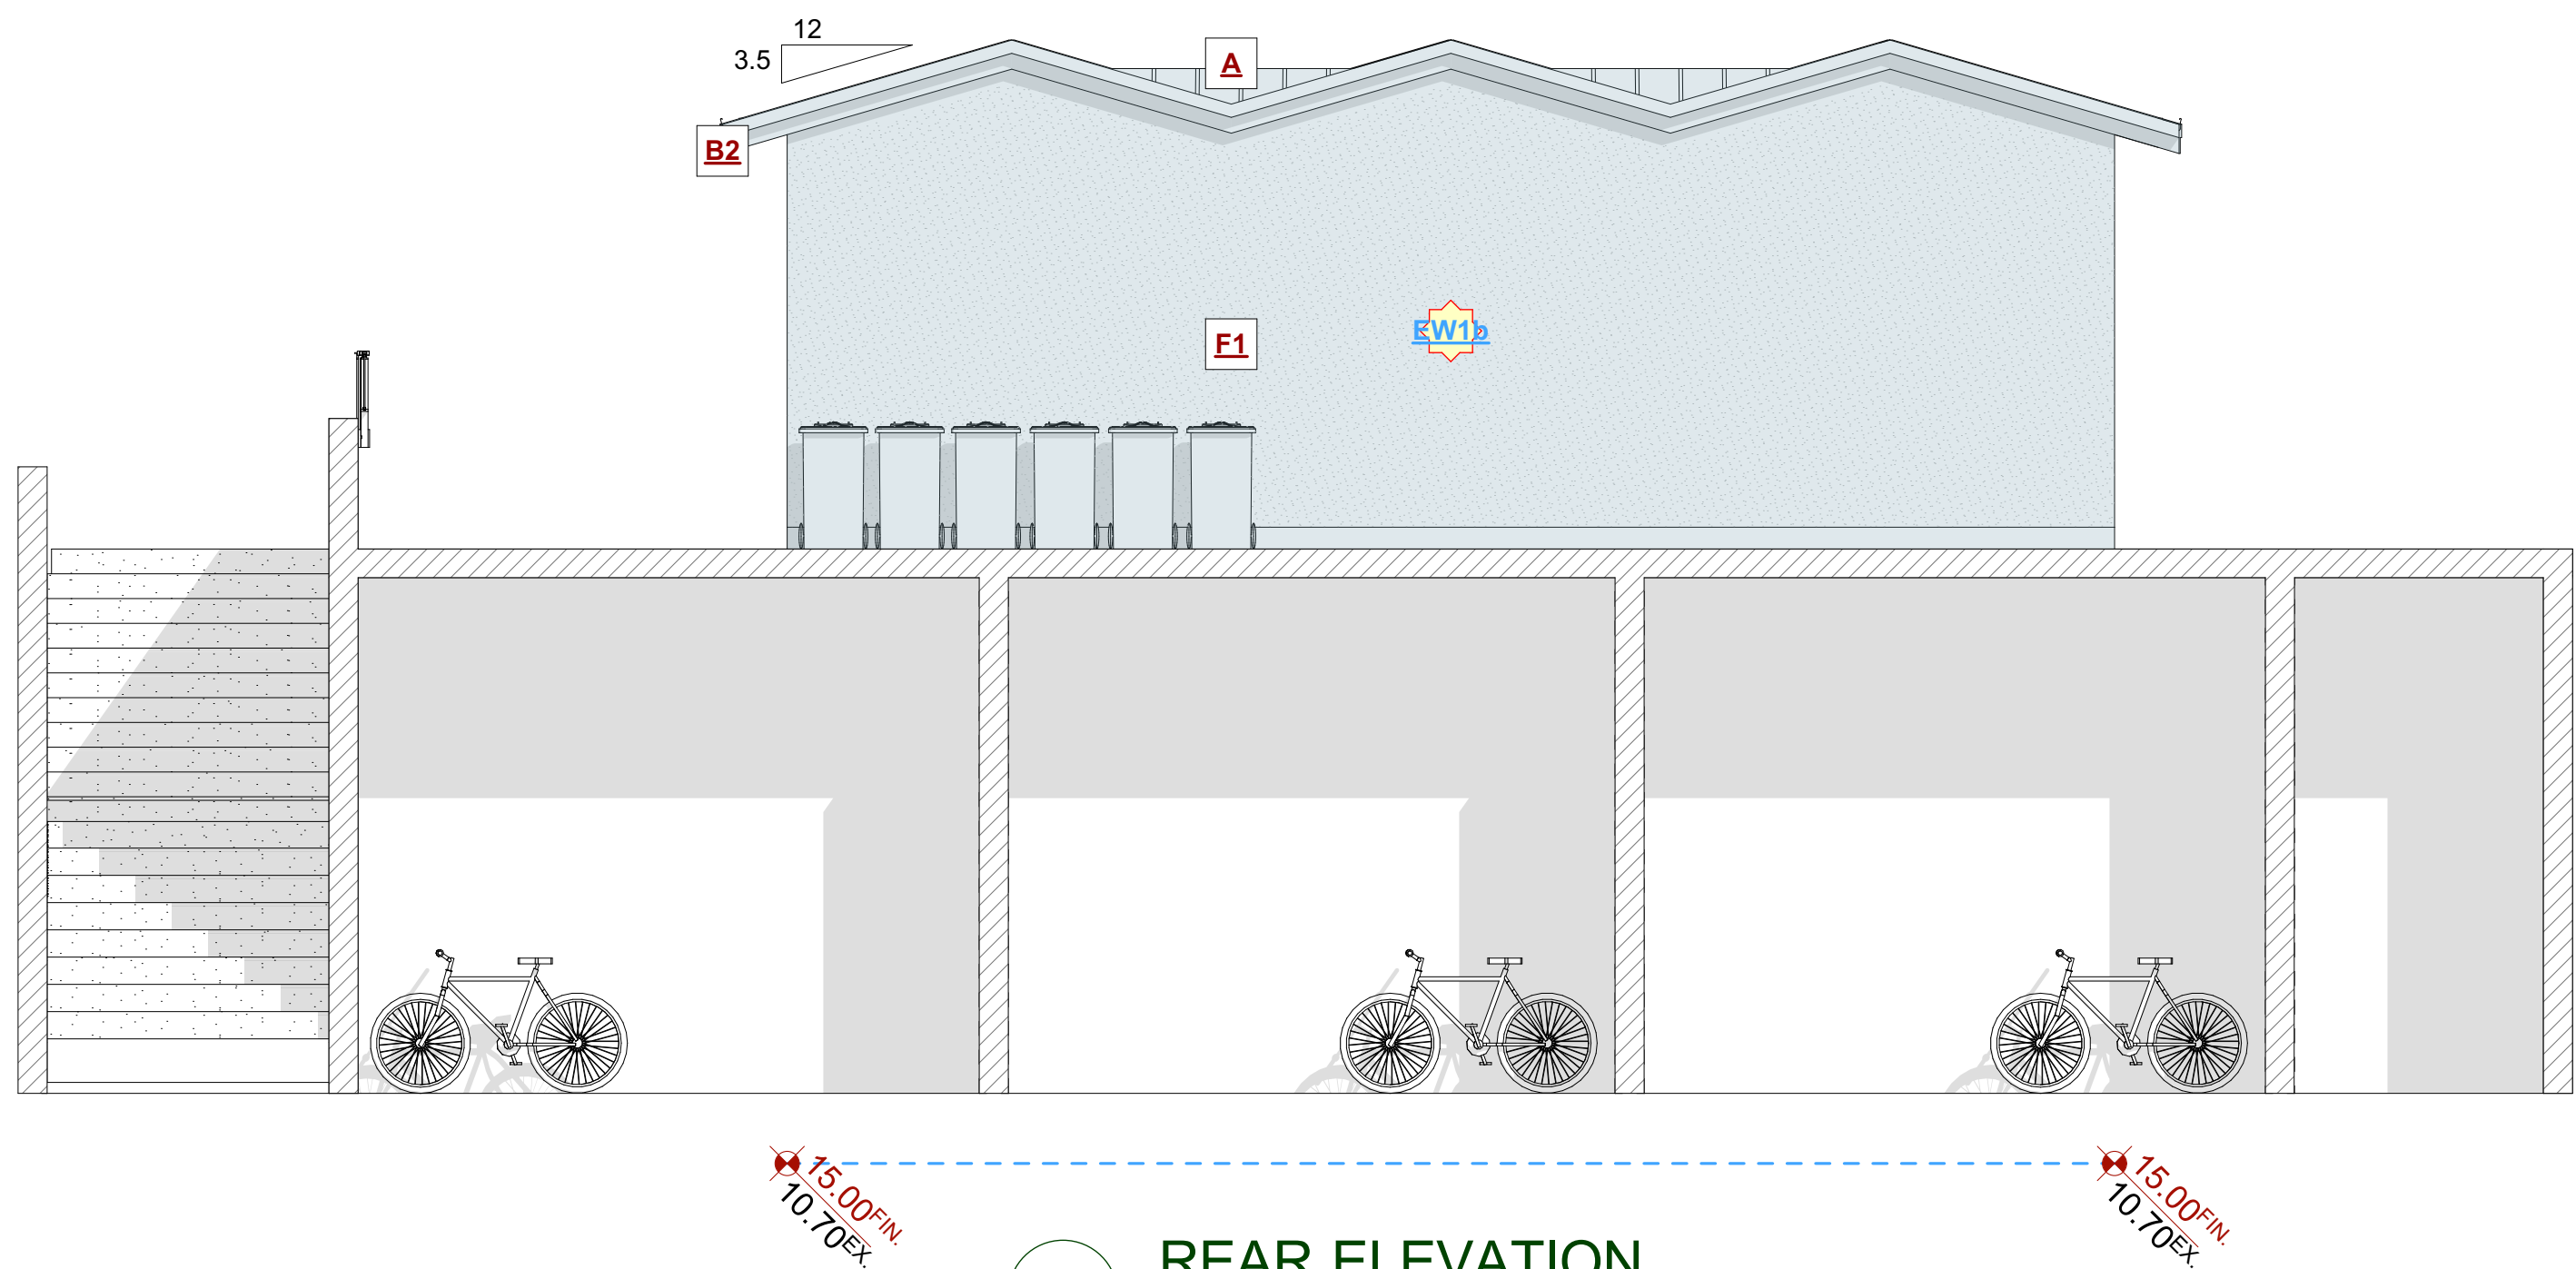


REAR ELEVATION
SCALE: 1/4" = 1' - 0"

	DEMISING WALL: (45 MIN AS PER TABLE A-9.10.3.1.A)
	• 38MM X 89MM STUDS SPACED 400MM OR 600MM
	• 89MM THICK ABSORPTIVE MATERIAL (MINERAL FIBRE PROCESSED FROM ROCK OR SLAG WITH A MASS OF AT LEAST 2.8 KG/M ³ FOR 89 MM THICKNESS AND COMPLETELY FILLING THE WALL CAVITY)
	• 1 LAYER OF 12.7MM TYPE X GYPSUM BOARD ON INSIDE
	• EXTERIOR SHEATHING AND ACRYLIC STUCCO (NON COMBUSTIBLE EXTERIOR FINISH; NO WOOD TRIMS, NO WINDOWS / OPENINGS)

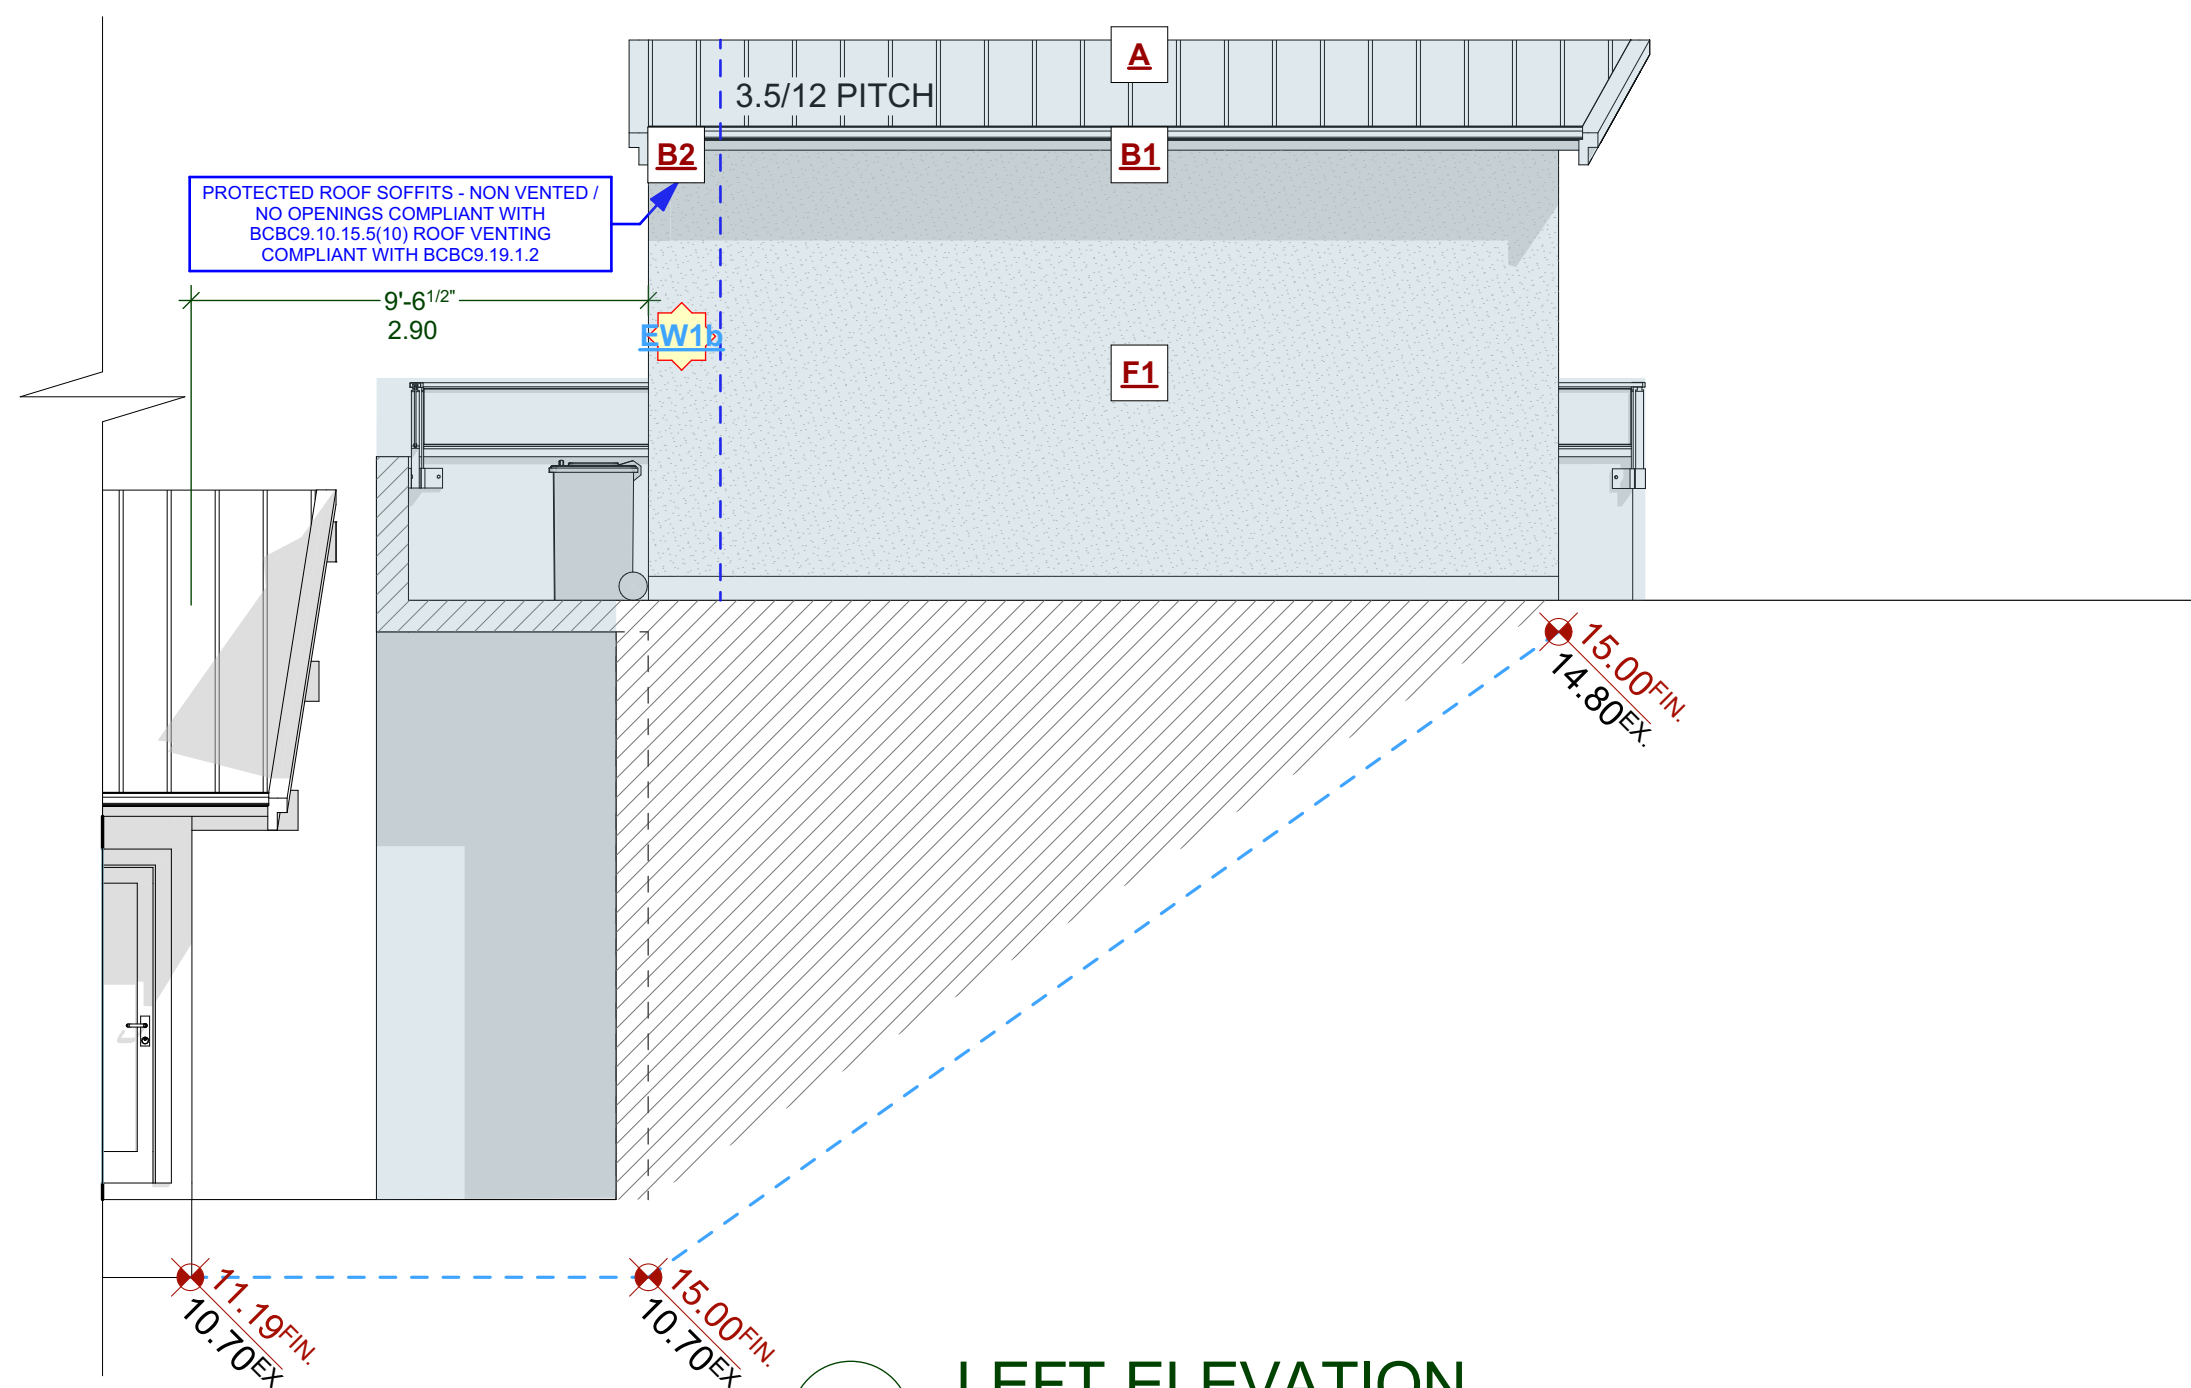

LEFT ELEVATION
SCALE: 1/4" = 1' - 0"

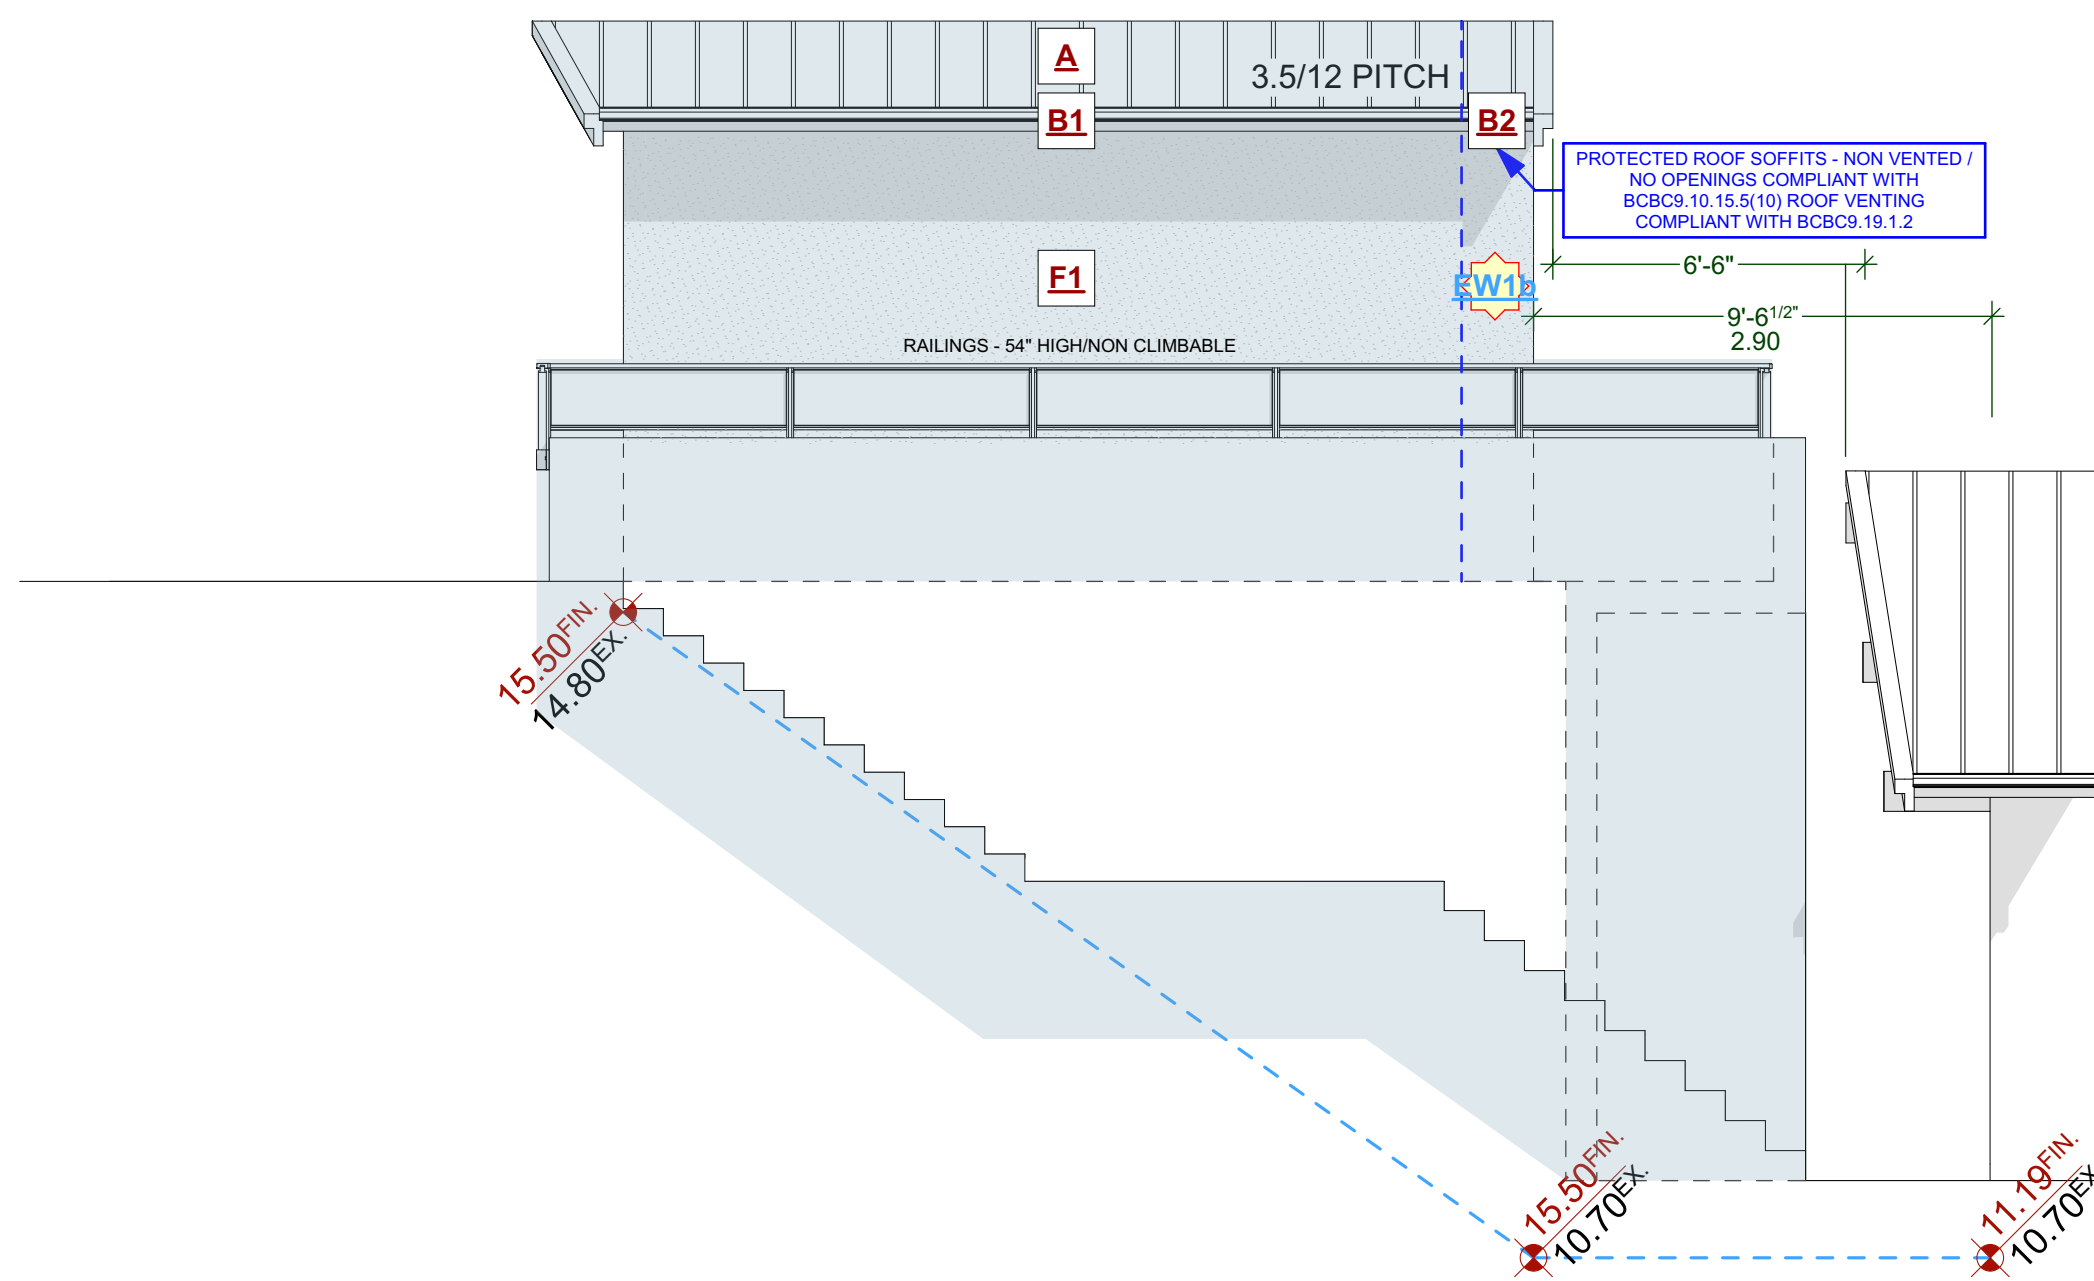

RIGHT ELEVATION
SCALE: 1/4" = 1' - 0"

ADDRESS:
5031 CORDOVA BAY ROAD, SAANICH

CUSTOMER:
MIKE GIORDANO

DRAWING NAME:
EXTERIOR ELEVATIONS

DRAWING SCALE:
1/4" = 1'-0"

ISSUE DATE:
OCT. 22, 2025

DRAWN BY:
CD

CHECKED BY:
KL

102 - 2871 JACKLIN ROAD
VICTORIA BC V9B 0P3

JAVADESIGNS.CA

250.590.2468

JAVA DESIGNS

SHEET
NUMBER

A3