


© 2026 Copyright reserved. These drawings and the design contained therein or which may be inferred therefrom are, and at all times remain, the exclusive property of **hcma architecture + design**. **hcma** holds the copyright and ownership in the said drawings, which cannot be used for any purpose without the express written consent of **hcma**.

## Deal

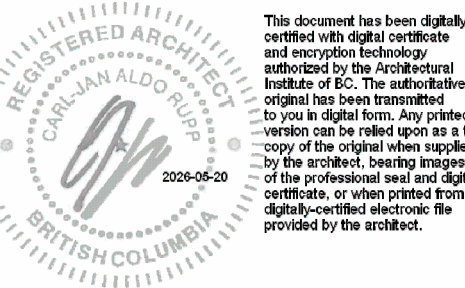

## Consultants

### Key plan

Issued for

|            |                                  |
|------------|----------------------------------|
| 2025/08/01 | ISSUED FOR PRE-APPLICATION       |
| 2025/09/09 | ISSUED FOR CLASS D COST ESTIMATE |
| 2025/11/21 | ISSUED FOR DP APPLICATION        |
| 2026/01/15 | ISSUED FOR 100% DD               |
| 2026/03/13 | ISSUED FOR DP RE-SUBMISSION      |
| 2026/05/20 | ISSUED FOR DP RE-SUBMISSION      |

project title  
821 & 1827 MCKENZIE  
AVE HOUSING

**Client**  
CRHC

**Site address**  
800 MCKENZIE AVENUE

Sheet title

## OVERALL SITE ELEVATIONS - NORTH AND SOUTH


Date Printed 2026-05-20 12:02:35 PM  
Sheet number Current Issue 7



|   |            |                                  |
|---|------------|----------------------------------|
| 1 | 2025/08/01 | ISSUED FOR PRE-APPLICATION       |
| 2 | 2025/09/09 | ISSUED FOR CLASS D COST ESTIMATE |
| 3 | 2025/11/21 | ISSUED FOR DP APPLICATION        |
| 4 | 2026/01/15 | ISSUED FOR 100% DD               |
| 6 | 2026/03/13 | ISSUED FOR DP RE-SUBMISSION      |
| 7 | 2026/05/20 | ISSUED FOR DP RE-SUBMISSION      |

1821 & 1827 MCKENZIE AVE HOUSING

OVERALL SITE  
ELEVATIONS - EAST  
AND WEST

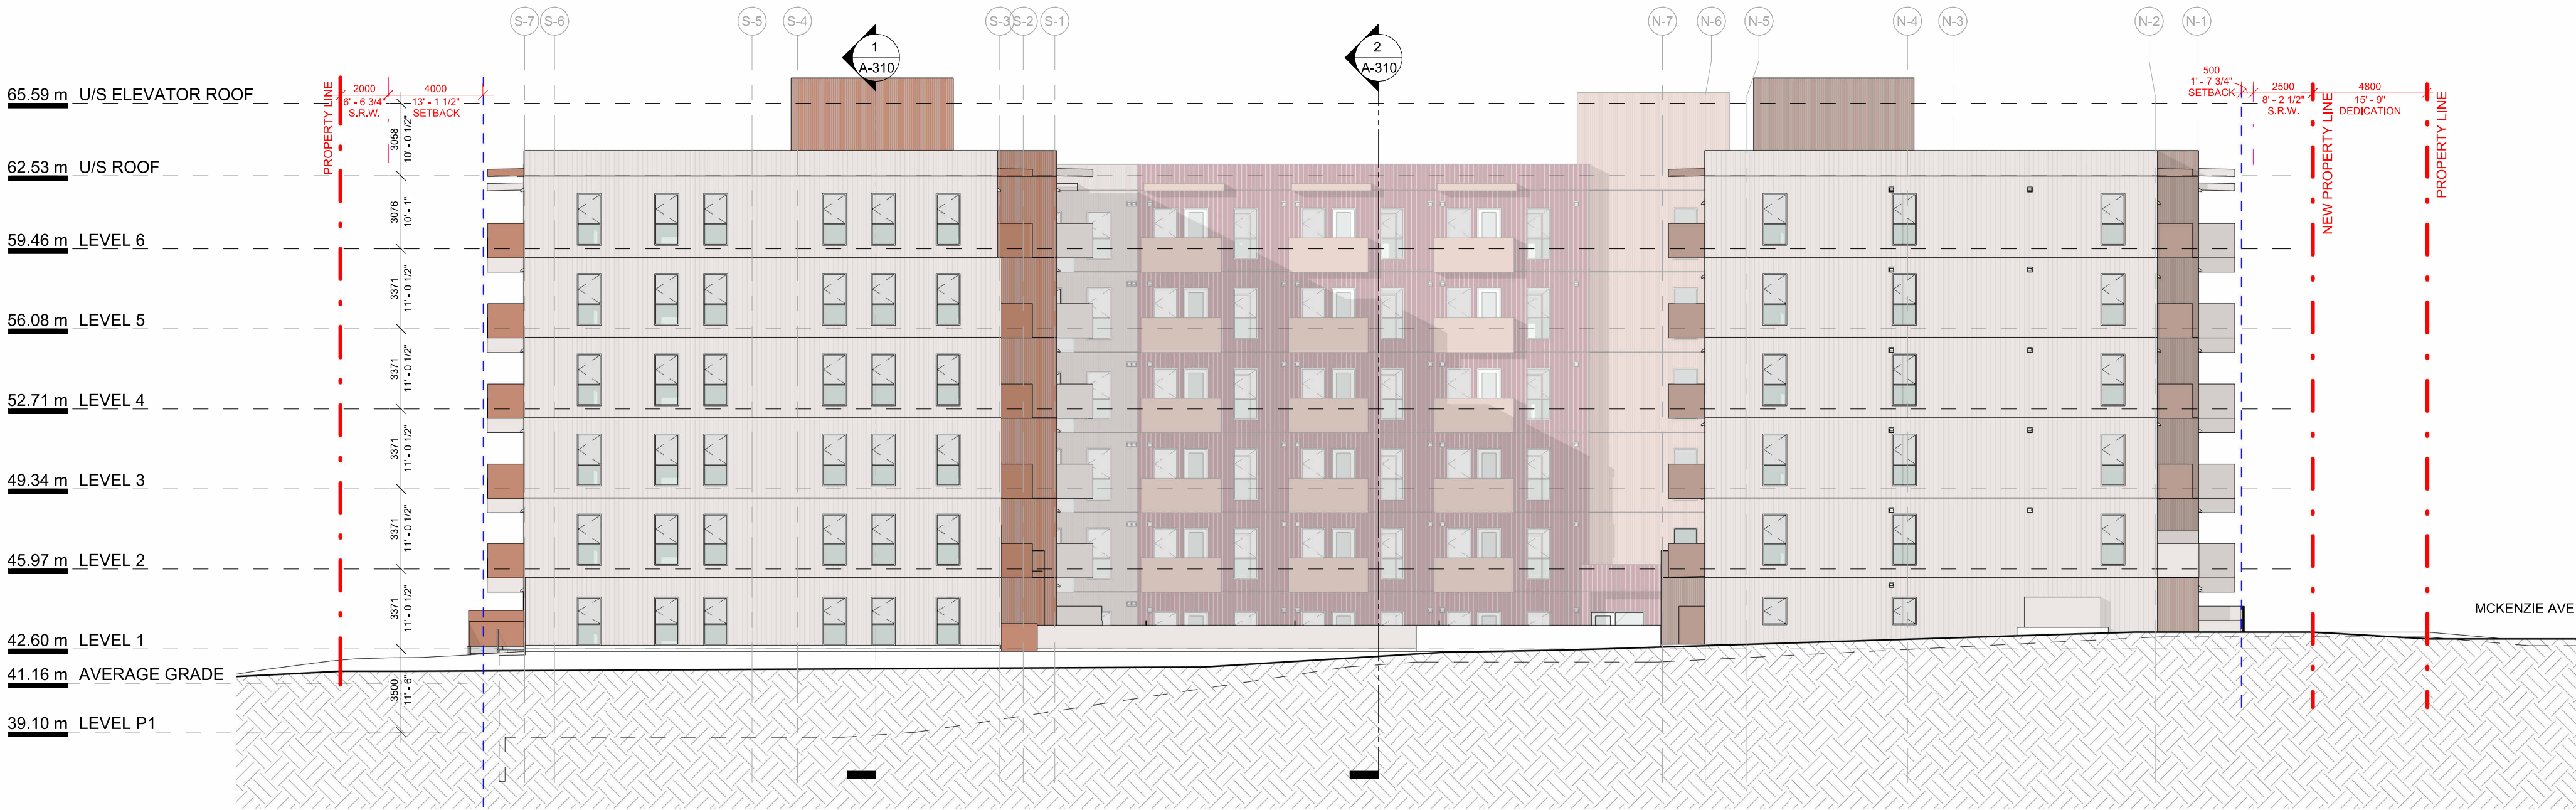

1 OVERALL SITE - EAST ELEVATION  
1 : 200



2 OVERALL SITE - WEST ELEVATION  
1 : 200






hema  
architecture + design

©2026 Copyright reserved. These drawings and the design contained therein or which may be inferred therefrom are, and at all times remain, the exclusive property of hema architecture + design. hema holds the copyright and ownership in the said drawings, which cannot be used for any purpose without the express written consent of hema.

Seal

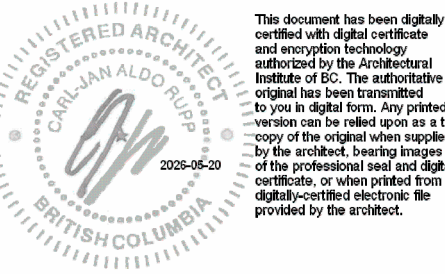

Consultants

Key plan

Issued for

|   |            |                                  |
|---|------------|----------------------------------|
| 1 | 2025/08/01 | ISSUED FOR PRE-APPLICATION       |
| 2 | 2025/09/09 | ISSUED FOR CLASS D COST ESTIMATE |
| 3 | 2025/11/21 | ISSUED FOR DP APPLICATION        |
| 4 | 2026/01/15 | ISSUED FOR 100% DD               |
| 6 | 2026/03/13 | ISSUED FOR DP RE-SUBMISSION      |
| 7 | 2026/05/20 | ISSUED FOR DP RE-SUBMISSION      |

Project title  
1821 & 1827 MCKENZIE AVE HOUSING

Client  
CRHC

Site address  
1800 MCKENZIE AVENUE

Sheet title  
NORTH BUILDING - NORTH AND EAST ELEVATIONS


Date Printed  
Sheet number  
Current Issue

2026-05-20 12:03:19 PM  
7

A-303



1 DD - NORTH BUILDING - NORTH ELEVATION  
1 : 100

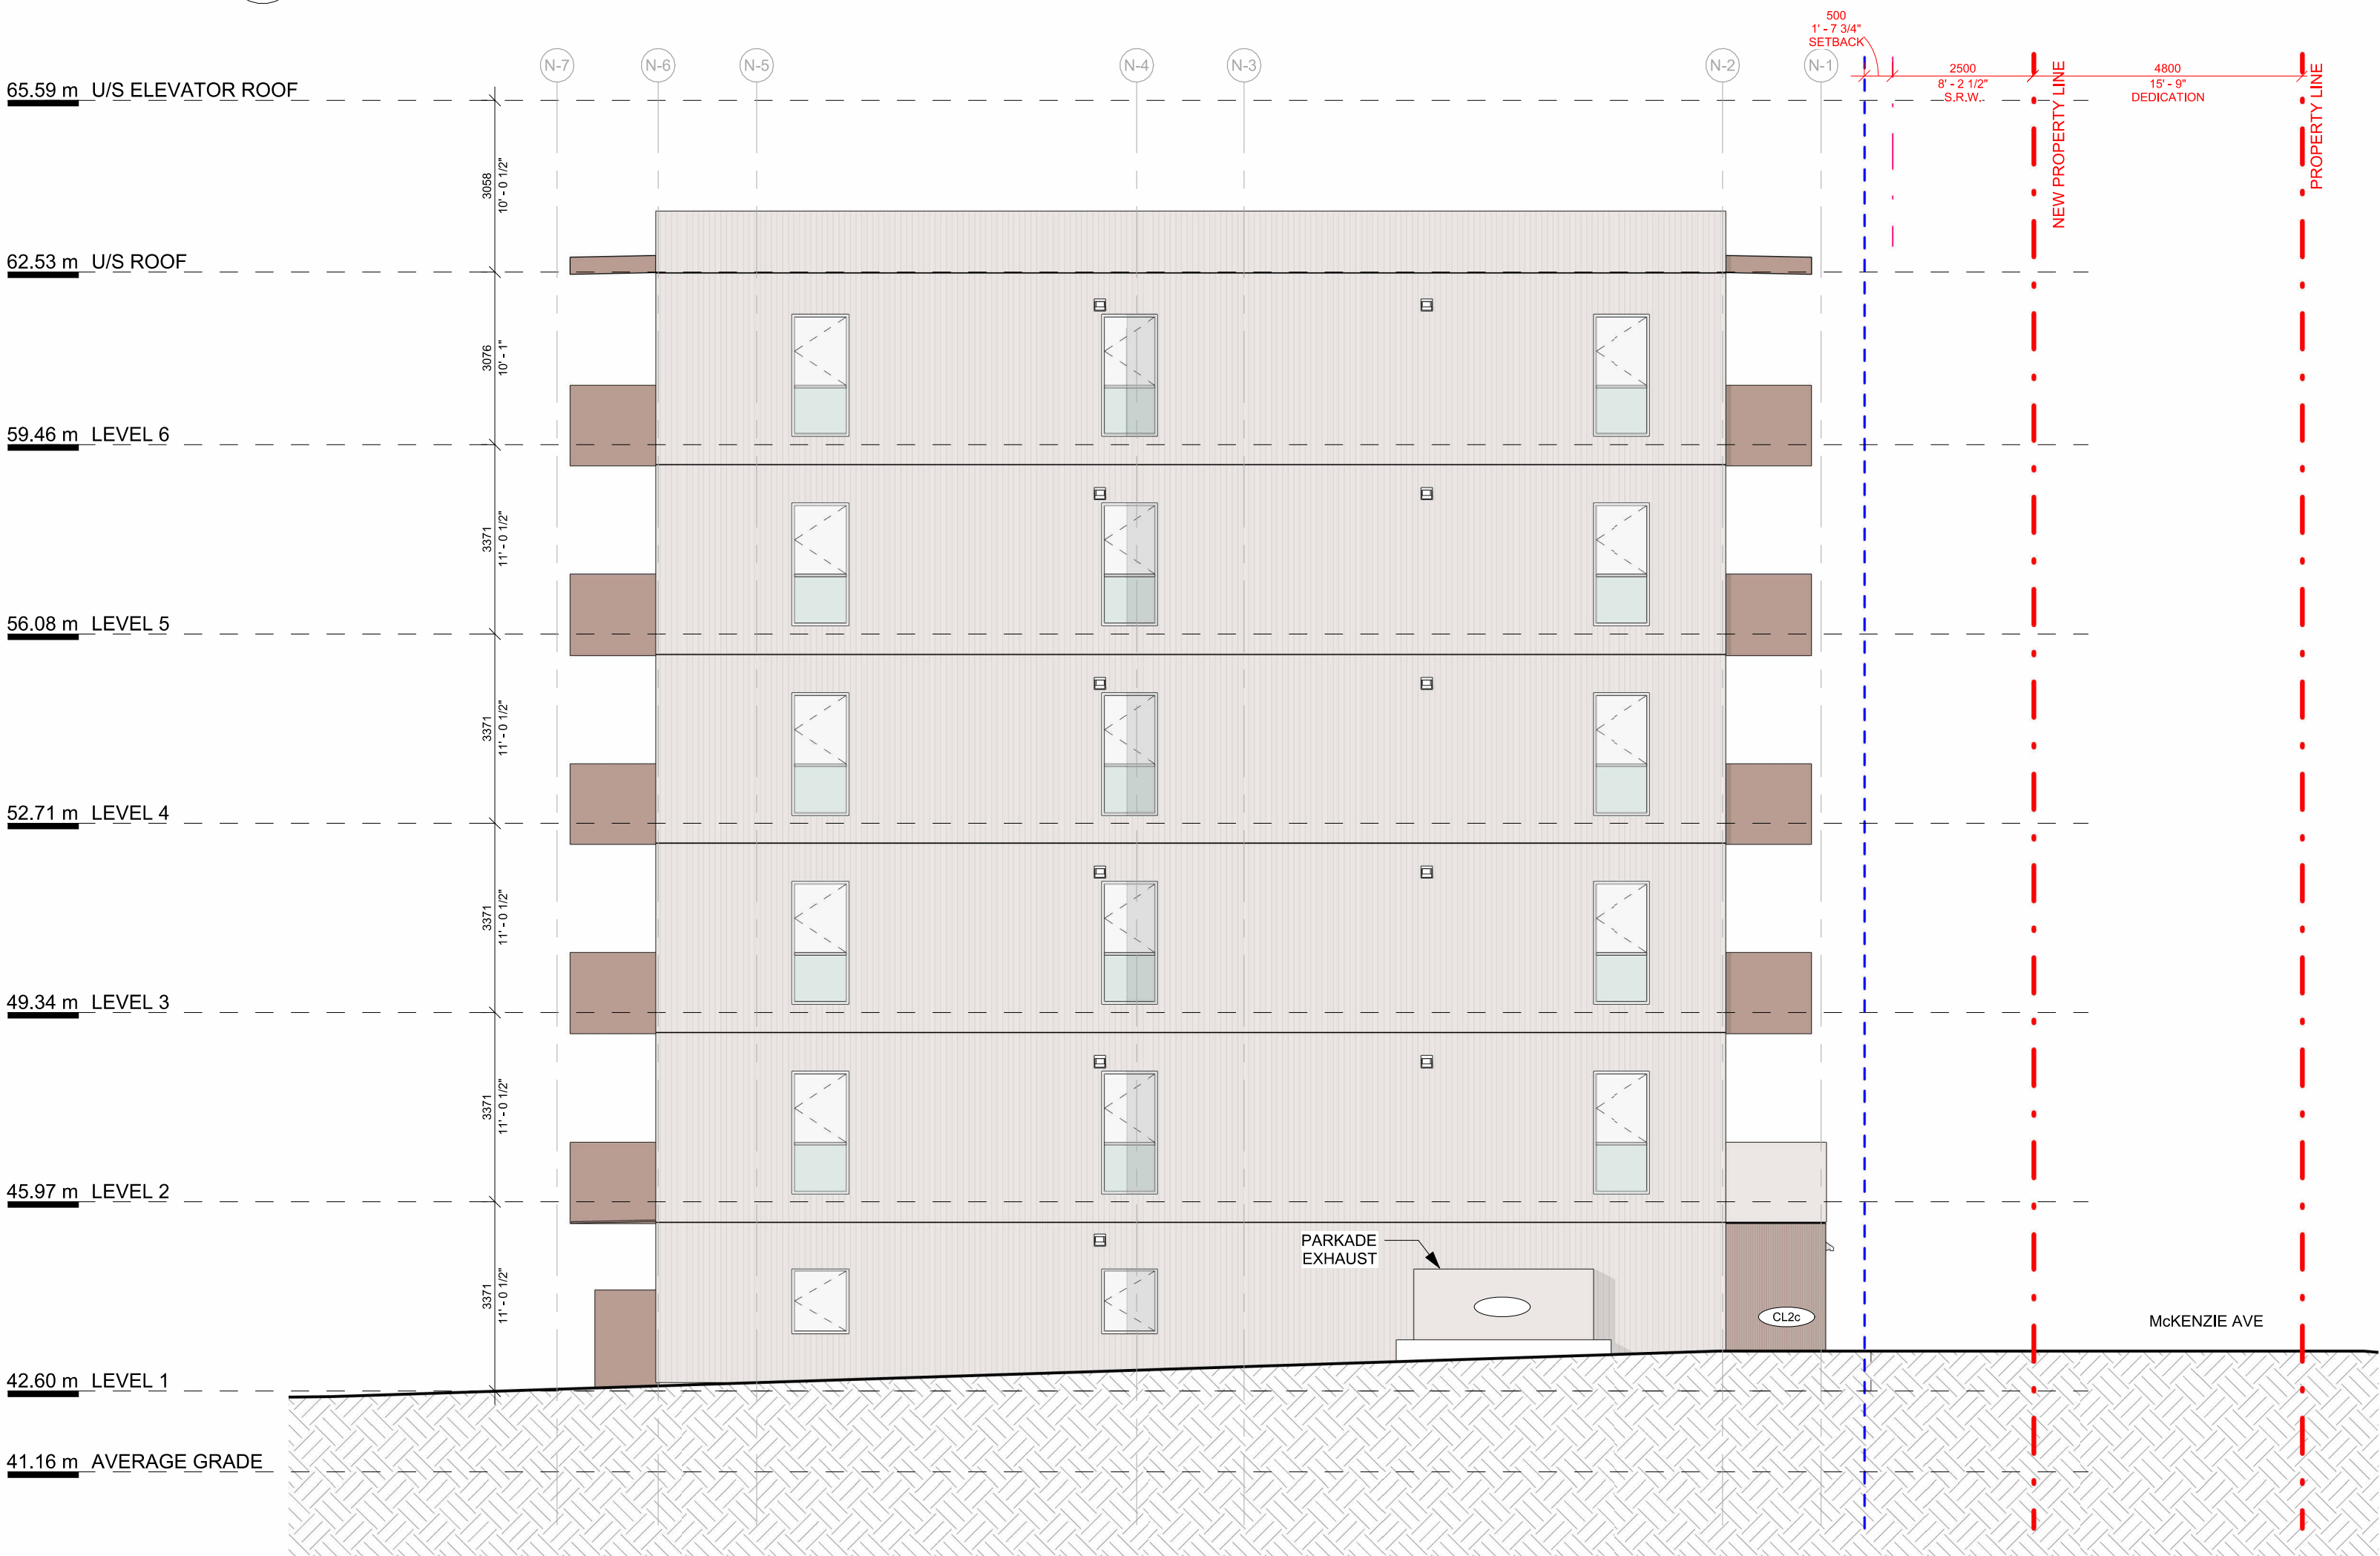

2 DD - NORTH BUILDING - EAST ELEVATION  
1 : 100

### CLADDING FINISH LEGEND:

|                                                |                                                |
|------------------------------------------------|------------------------------------------------|
| CL1a - FIBRE CEMENT COLOUR A                   | CL1b - FIBRE CEMENT COLOUR B                   |
| CL2c - METAL CLADDING COLOUR C                 | CL2d - METAL CLADDING COLOUR D                 |
| CL3b - FIBRE CEMENT COLOUR B WITH INSULATION   | CL4c - METAL CLADDING COLOUR C WITH INSULATION |
| CL4d - METAL CLADDING COLOUR D WITH INSULATION | CONCRETE FACED INSULATION                      |






hema  
architecture + design

©2026 Copyright reserved. These drawings and the design contained therein or which may be inferred therefrom are, and at all times remain, the exclusive property of hema architecture + design. hema holds the copyright and ownership in the said drawings, which cannot be used for any purpose without the express written consent of hema.

Seal

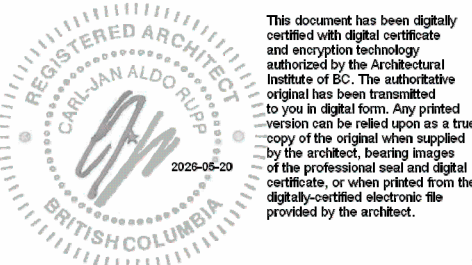

Consultants

Key plan

Issued for

|   |            |                                  |
|---|------------|----------------------------------|
| 1 | 2025/08/01 | ISSUED FOR PRE-APPLICATION       |
| 2 | 2025/09/09 | ISSUED FOR CLASS D COST ESTIMATE |
| 3 | 2025/11/21 | ISSUED FOR DP APPLICATION        |
| 4 | 2026/01/15 | ISSUED FOR 100% DD               |
| 6 | 2026/03/13 | ISSUED FOR DP RE-SUBMISSION      |
| 7 | 2026/05/20 | ISSUED FOR DP RE-SUBMISSION      |

Project title  
1821 & 1827 MCKENZIE AVE HOUSING

Client  
CRHC

Site address  
1800 MCKENZIE AVENUE

Sheet title  
NORTH BUILDING - SOUTH AND WEST ELEVATIONS

Date Printed 2026-05-20 12:03:33 PM  
Sheet number Current Issue 7

A-304



1 DD - NORTH BUILDING - SOUTH ELEVATION  
1 : 100



2 DD - NORTH BUILDING - WEST ELEVATION  
1 : 100

### CLADDING FINISH LEGEND:

|  |                                                |
|--|------------------------------------------------|
|  | CL1a - FIBRE CEMENT COLOUR A                   |
|  | CL1b - FIBRE CEMENT COLOUR B                   |
|  | CL2c - METAL CLADDING COLOUR C                 |
|  | CL2d - METAL CLADDING COLOUR D                 |
|  | CL3b - FIBRE CEMENT COLOUR B WITH INSULATION   |
|  | CL4c - METAL CLADDING COLOUR C WITH INSULATION |
|  | CL4d - METAL CLADDING COLOUR D WITH INSULATION |
|  | CONCRETE FACED INSULATION                      |






hma  
architecture + design

©2026 Copyright reserved. These drawings and the design contained therein or which may be inferred therefrom are, and at all times remain, the exclusive property of hma architecture + design. hma holds the copyright and ownership in the said drawings, which cannot be used for any purpose without the express written consent of hma.

Seal

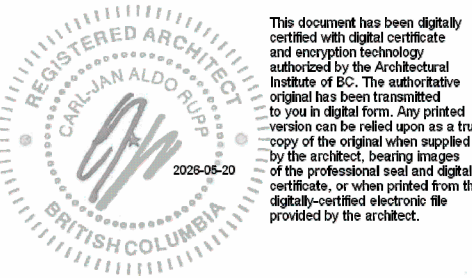

Consultants

Key plan

Issued for

|   |            |                                  |
|---|------------|----------------------------------|
| 1 | 2025/08/01 | ISSUED FOR PRE-APPLICATION       |
| 2 | 2025/09/09 | ISSUED FOR CLASS D COST ESTIMATE |
| 3 | 2025/11/21 | ISSUED FOR DP APPLICATION        |
| 4 | 2026/01/15 | ISSUED FOR 100% DD               |
| 6 | 2026/03/13 | ISSUED FOR DP RE-SUBMISSION      |
| 7 | 2026/05/20 | ISSUED FOR DP RE-SUBMISSION      |

Project title  
1821 & 1827 MCKENZIE AVE HOUSING


Client  
CRHC

Site address  
1800 MCKENZIE AVENUE


Sheet title  
SOUTH BUILDING - NORTH AND EAST ELEVATIONS

Date Printed 2026-05-20 12:03:48 PM  
Sheet number 7  
Current Issue

A-305

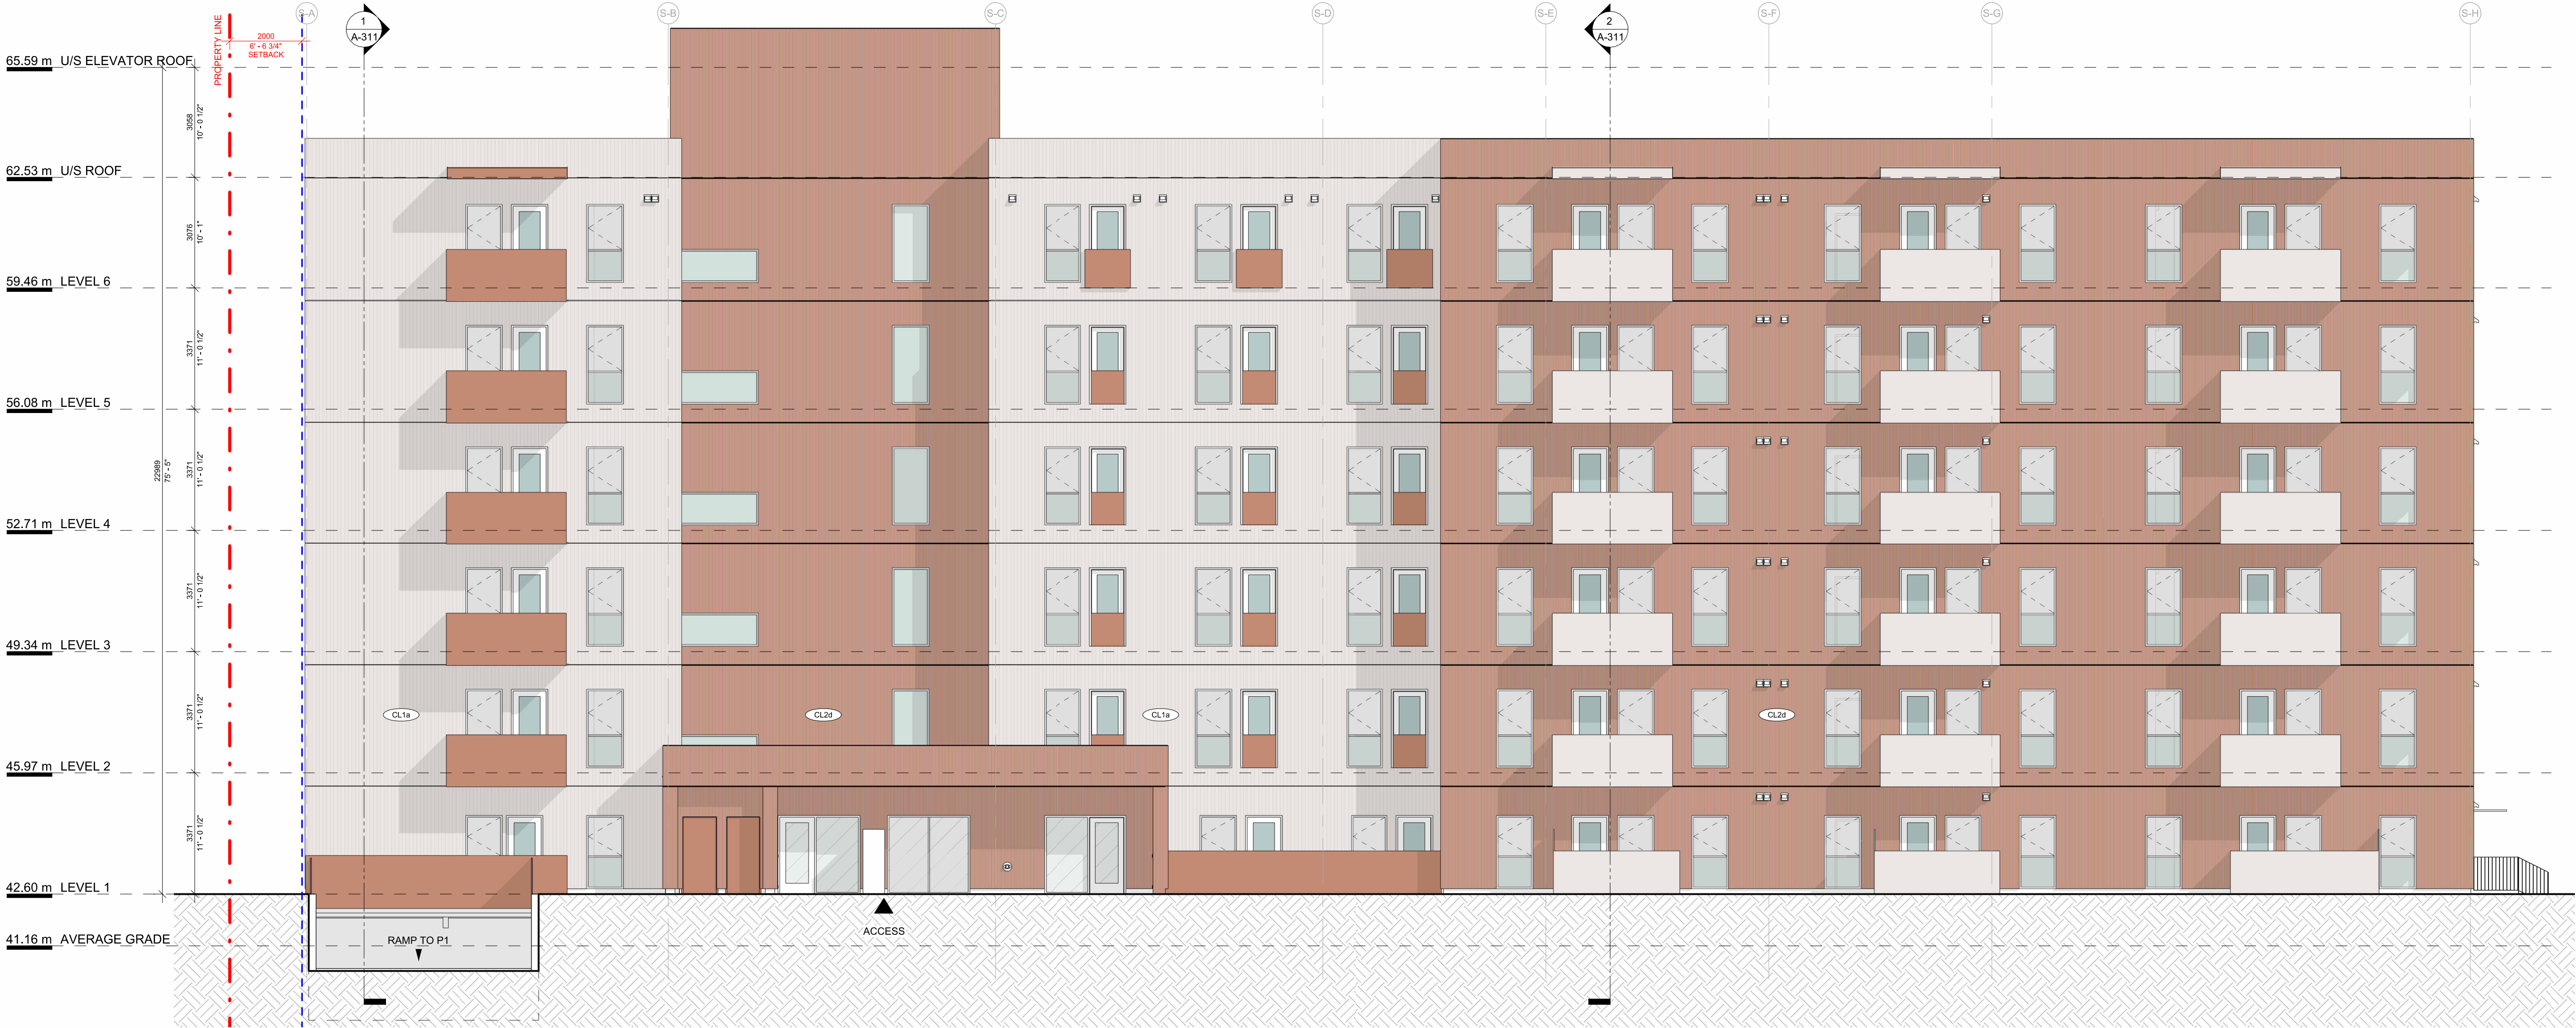

1 DD - SOUTH BUILDING - NORTH ELEVATION  
1:100

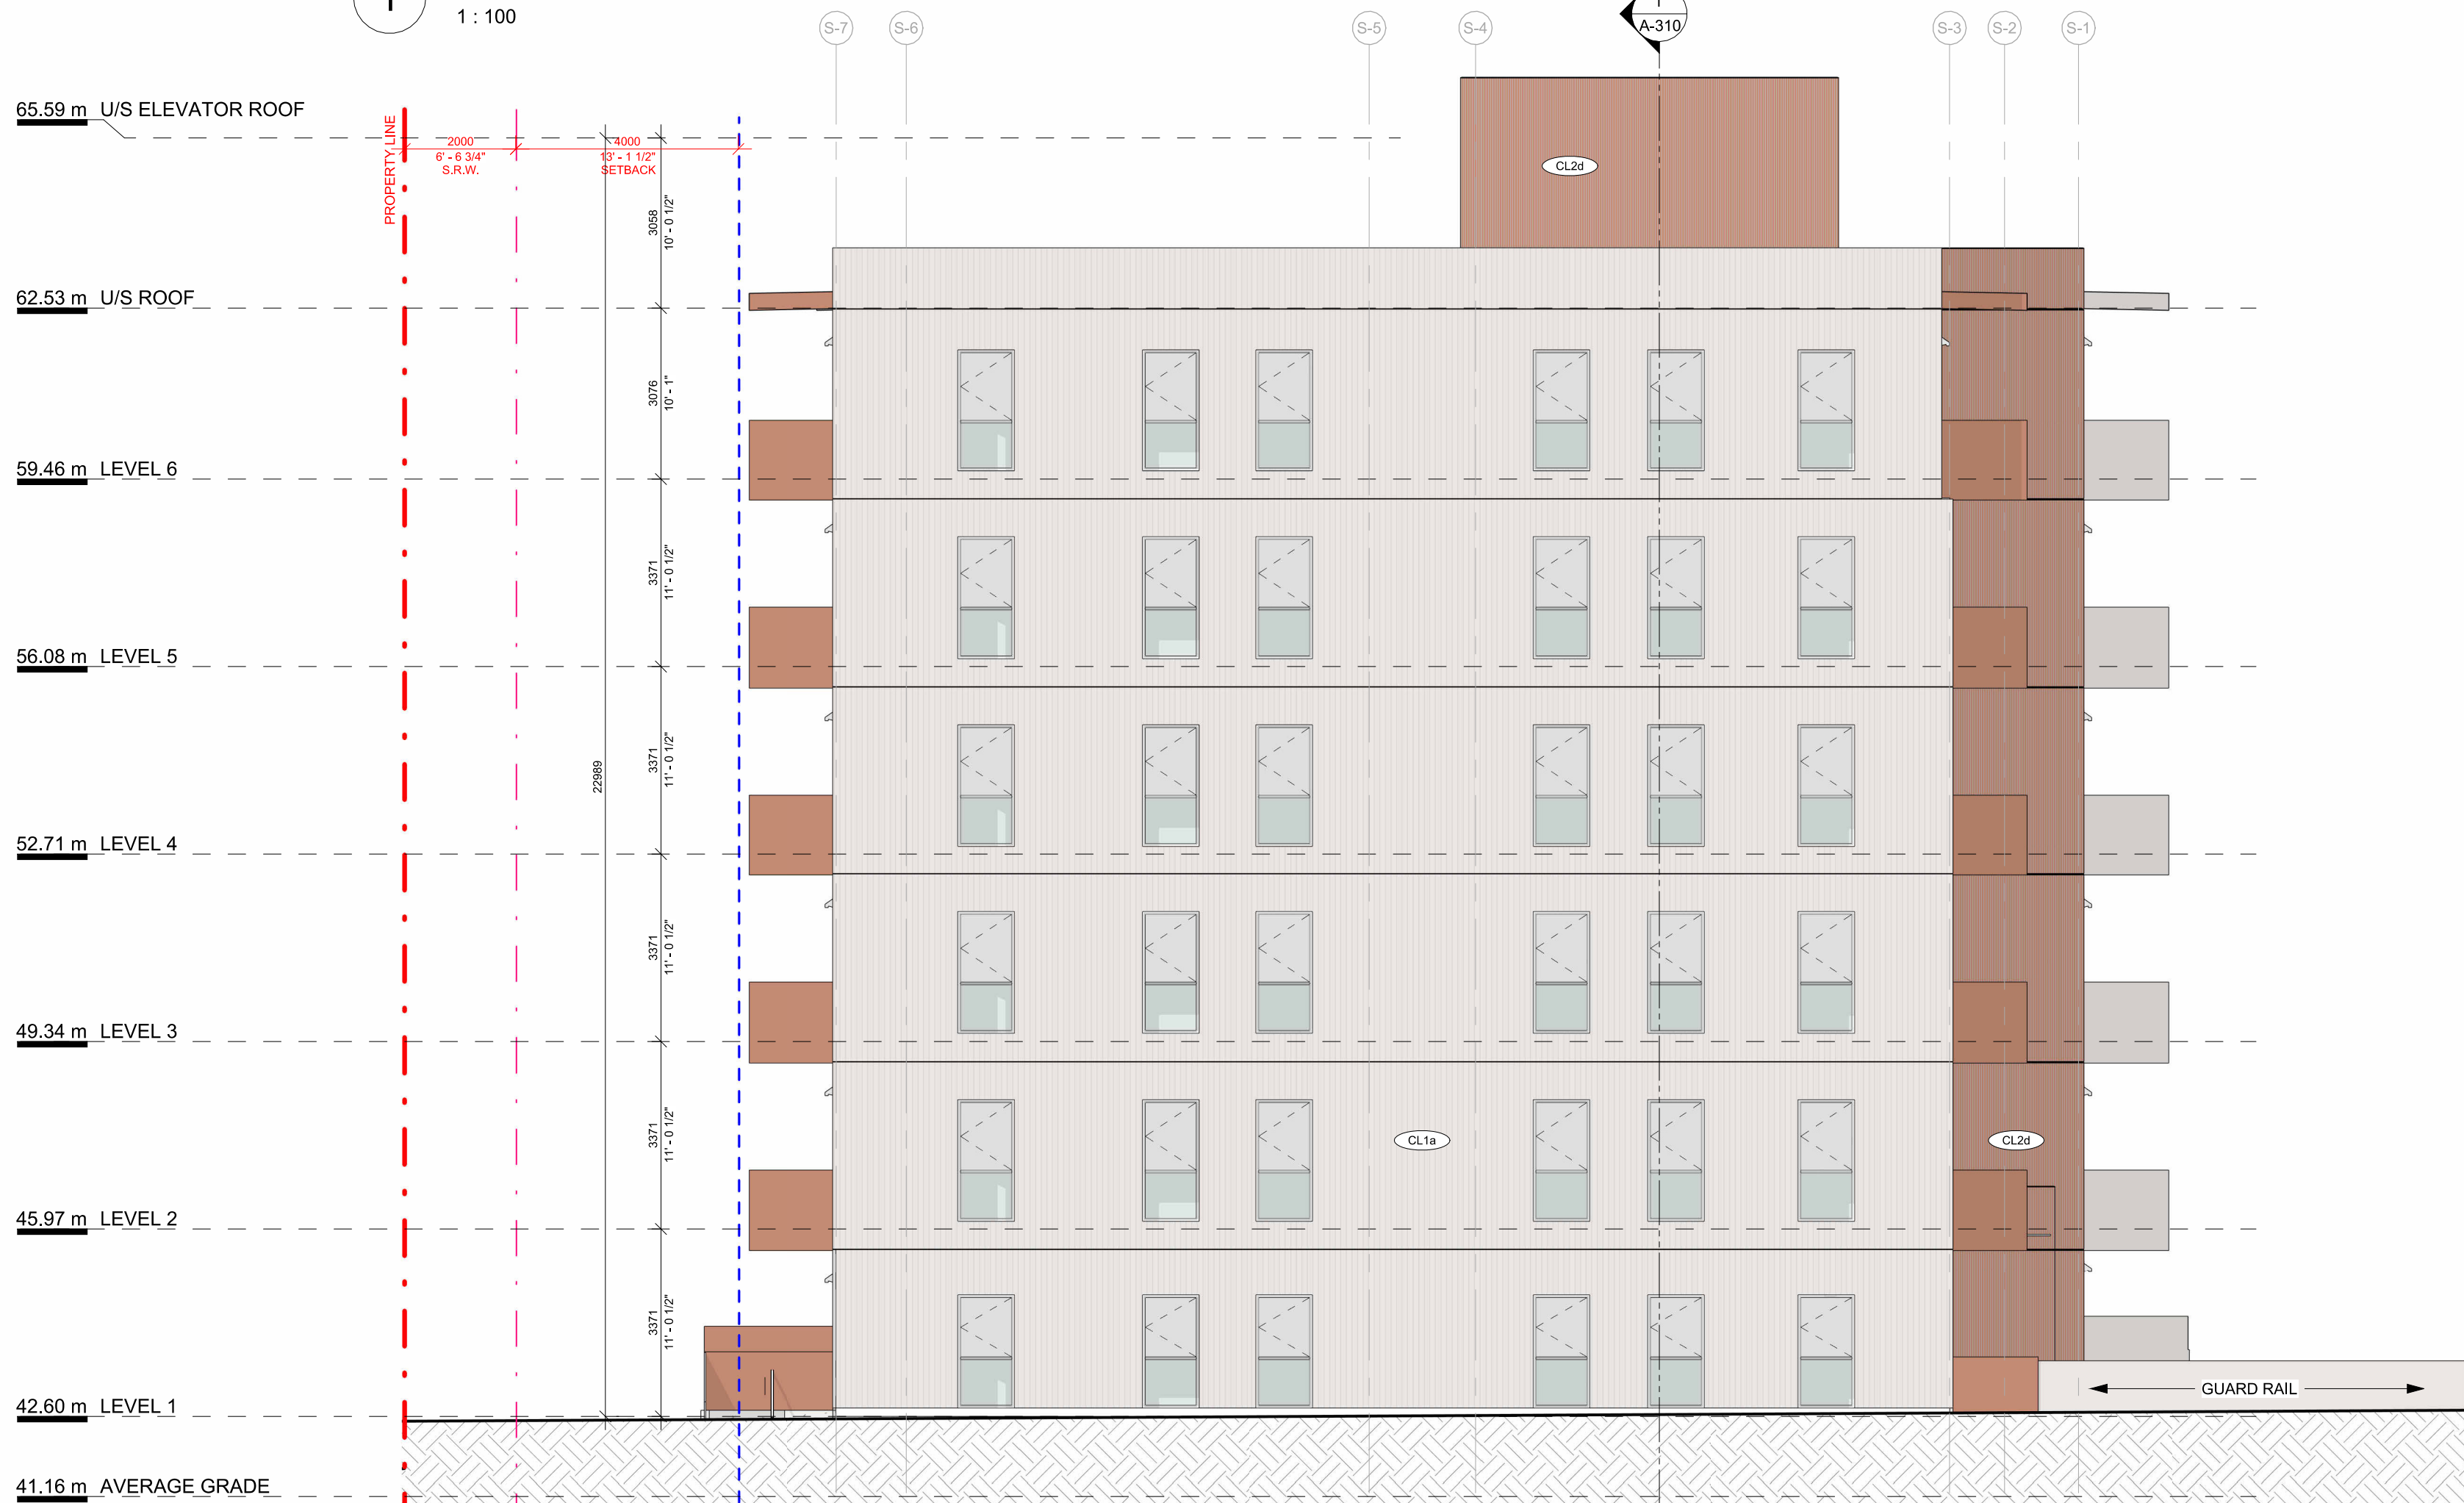


2 DD - SOUTH BUILDING - EAST ELEVATION  
1:100

### CLADDING FINISH LEGEND:

|  |                                                |
|--|------------------------------------------------|
|  | CL1a - FIBRE CEMENT COLOUR A                   |
|  | CL1b - FIBRE CEMENT COLOUR B                   |
|  | CL2c - METAL CLADDING COLOUR C                 |
|  | CL2d - METAL CLADDING COLOUR D                 |
|  | CL3b - FIBRE CEMENT COLOUR B WITH INSULATION   |
|  | CL4c - METAL CLADDING COLOUR C WITH INSULATION |
|  | CL4d - METAL CLADDING COLOUR D WITH INSULATION |
|  | CONCRETE FACED INSULATION                      |




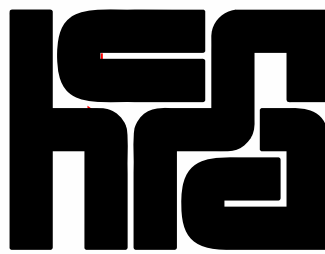

hma  
architecture + design

©2026 Copyright reserved. These drawings and the design contained therein or which may be inferred therefrom are, and at all times remain, the exclusive property of hma architecture + design. hma holds the copyright and ownership in the said drawings, which cannot be used for any purpose without the express written consent of hma.

Seal

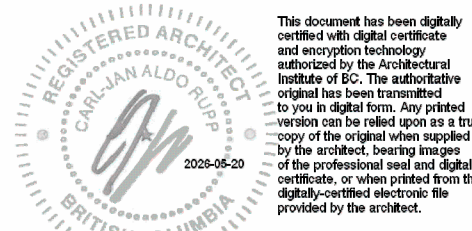


Consultants

Key plan



1 DD - WEST BUILDING - EAST ELEVATION  
1 : 100

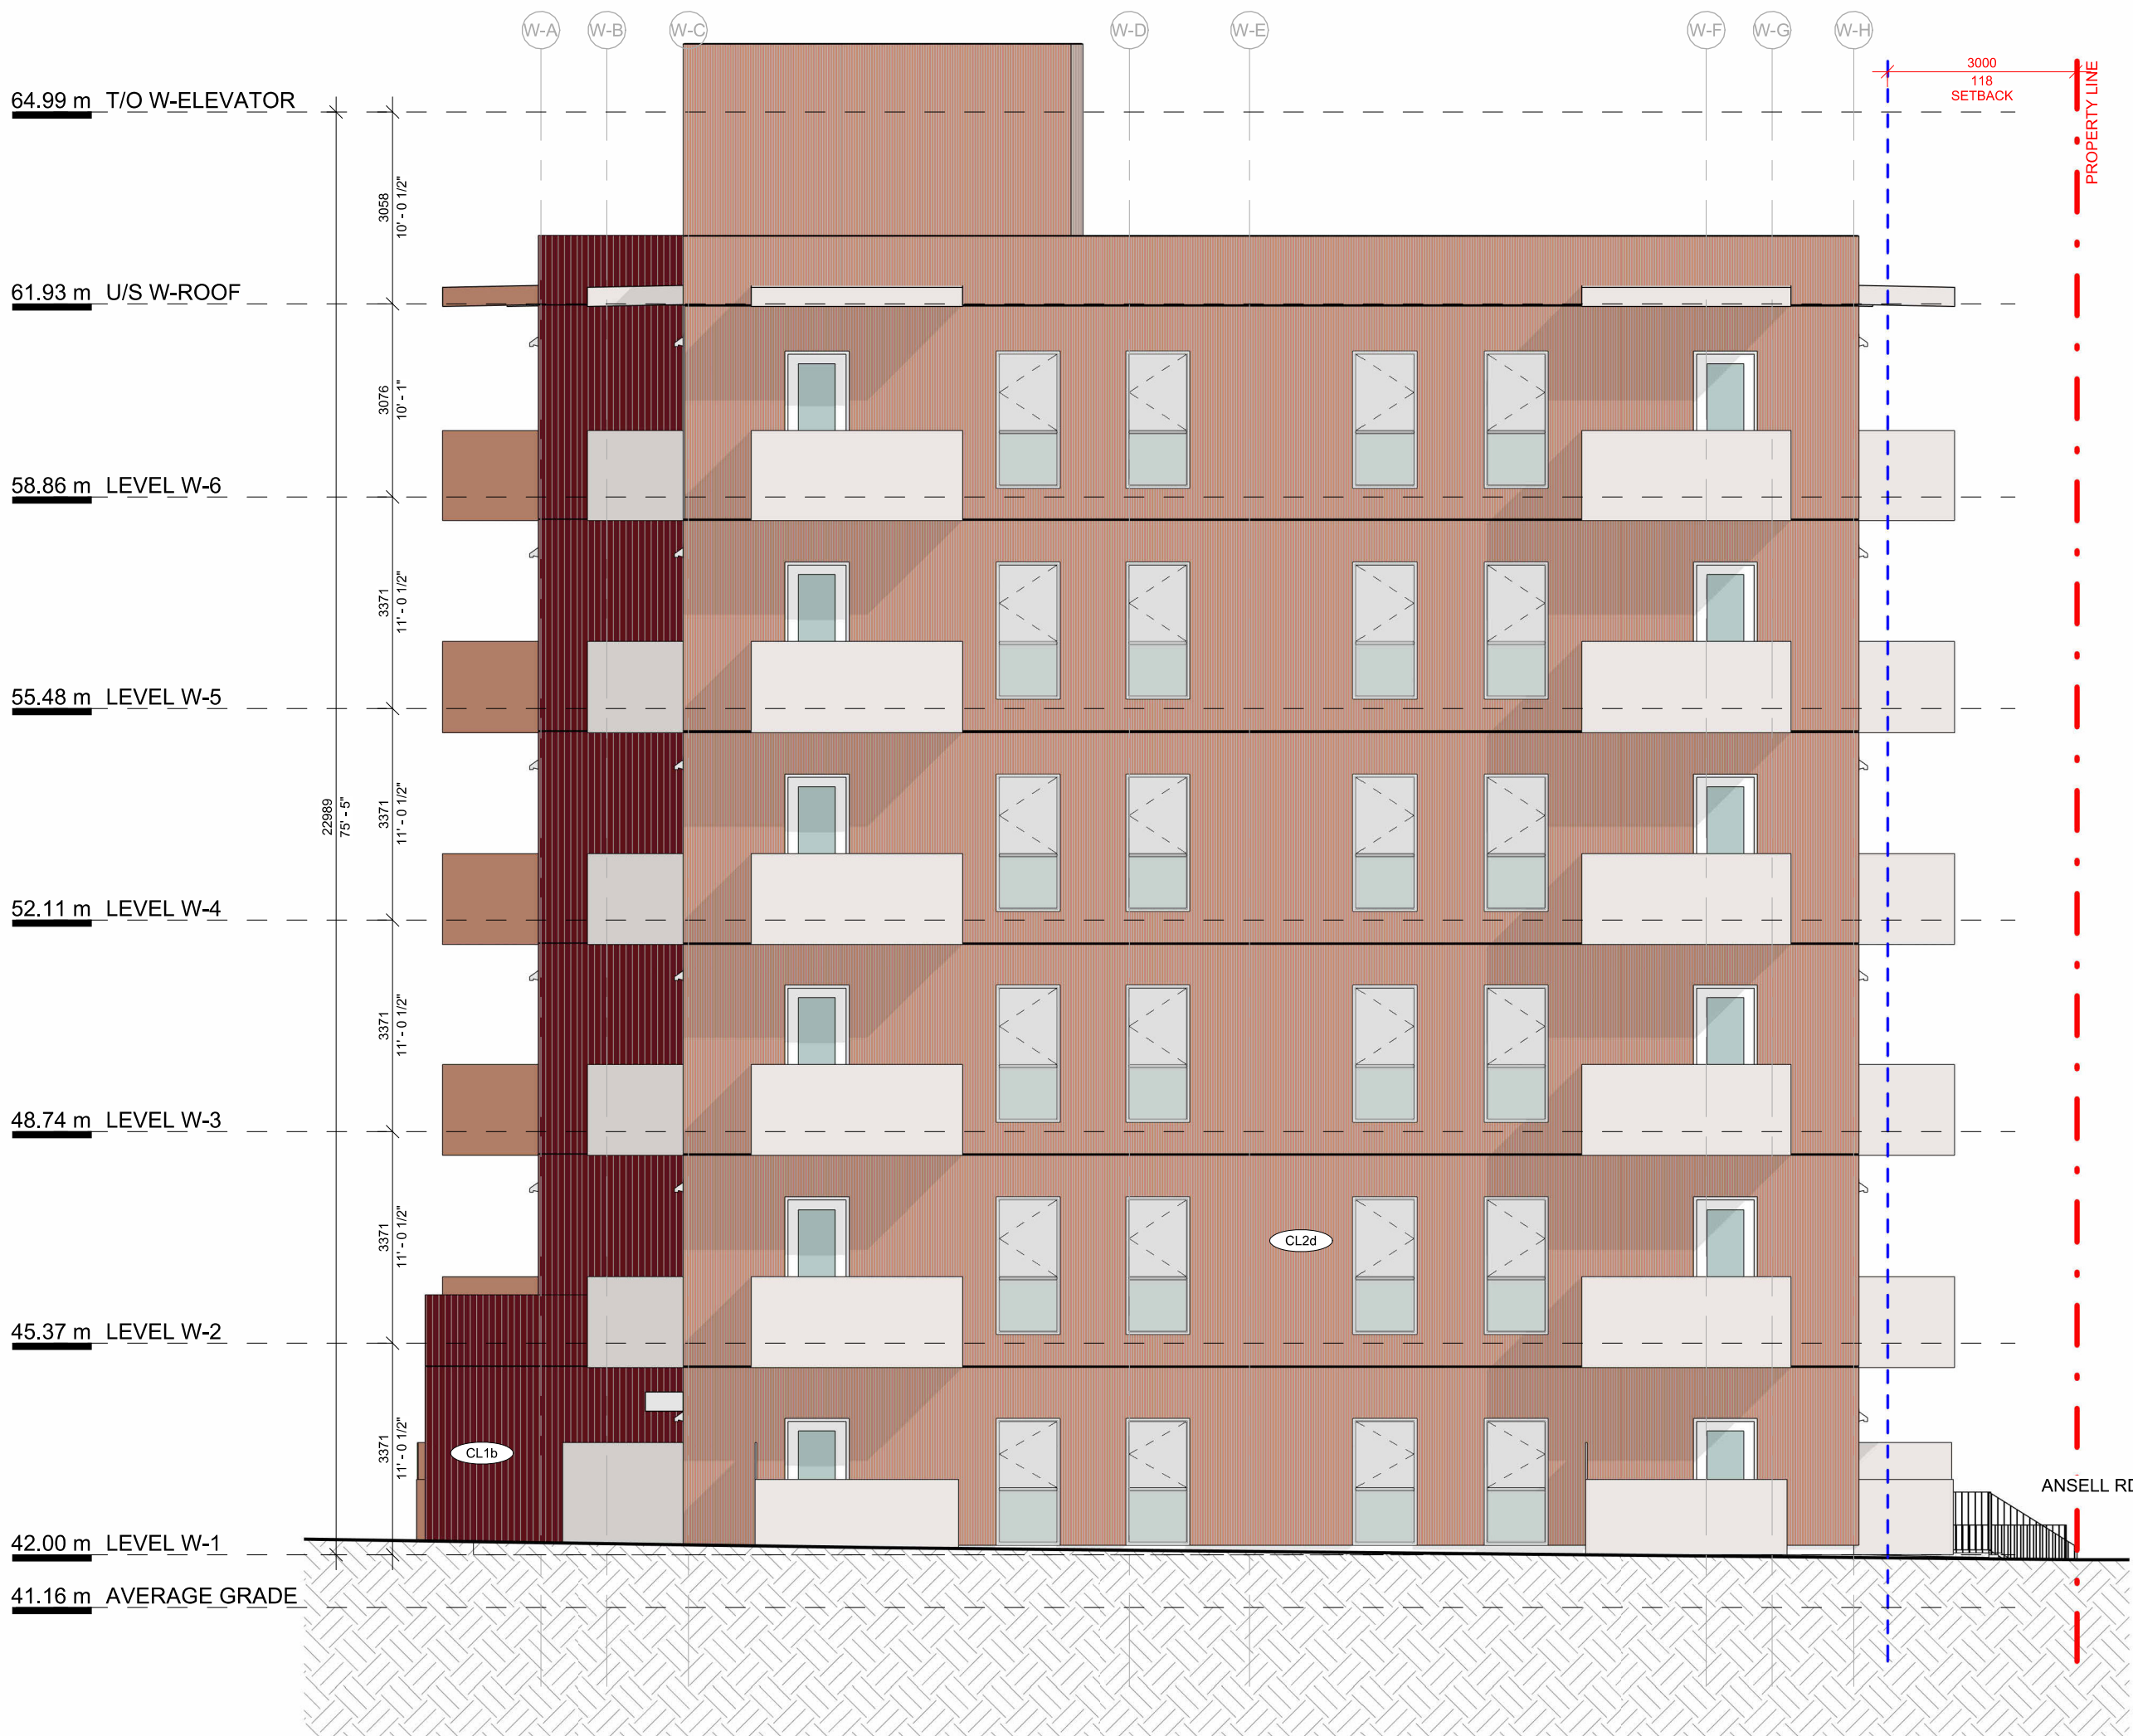

2 DD - WEST BUILDING - NORTH ELEVATION  
1 : 100

### CLADDING FINISH LEGEND:

|  |                                                |
|--|------------------------------------------------|
|  | CL1a - FIBRE CEMENT COLOUR A                   |
|  | CL1b - FIBRE CEMENT COLOUR B                   |
|  | CL2c - METAL CLADDING COLOUR C                 |
|  | CL2d - METAL CLADDING COLOUR D                 |
|  | CL3b - FIBRE CEMENT COLOUR B WITH INSULATION   |
|  | CL4c - METAL CLADDING COLOUR C WITH INSULATION |
|  | CL4d - METAL CLADDING COLOUR D WITH INSULATION |
|  | CONCRETE FACED INSULATION                      |

Project title  
1821 & 1827 MCKENZIE  
AVE HOUSING

Client  
CRHC

Site address  
1800 MCKENZIE AVENUE

Sheet title

WEST BUILDING -  
NORTH AND EAST  
ELEVATIONS

Date Printed 2026-05-20 12:04:17 PM  
Sheet number Current Issue 7

A-307






hema  
architecture + design

©2026 Copyright reserved. These drawings and the design contained therein or which may be inferred therefrom are, and at all times remain, the exclusive property of hema architecture + design. hema holds the copyright and ownership in the said drawings, which cannot be used for any purpose without the express written consent of hema.

Seal

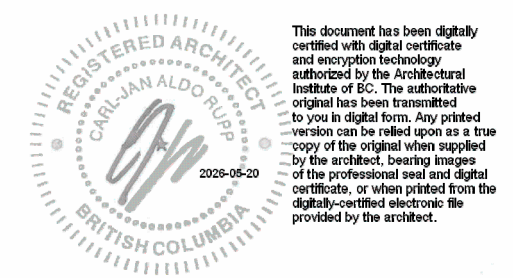

Consultants

Key plan

Issued for

- |   |            |                                  |
|---|------------|----------------------------------|
| 1 | 2025/08/01 | ISSUED FOR PRE-APPLICATION       |
| 2 | 2025/09/09 | ISSUED FOR CLASS D COST ESTIMATE |
| 3 | 2025/11/21 | ISSUED FOR DP APPLICATION        |
| 4 | 2026/01/15 | ISSUED FOR 100% DD               |
| 6 | 2026/03/13 | ISSUED FOR DP RE-SUBMISSION      |
| 7 | 2026/05/20 | ISSUED FOR DP RE-SUBMISSION      |

### CLADDING FINISH LEGEND:

|  |                                                |
|--|------------------------------------------------|
|  | CL1a - FIBRE CEMENT COLOUR A                   |
|  | CL1b - FIBRE CEMENT COLOUR B                   |
|  | CL2c - METAL CLADDING COLOUR C                 |
|  | CL2d - METAL CLADDING COLOUR D                 |
|  | CL3b - FIBRE CEMENT COLOUR B WITH INSULATION   |
|  | CL4c - METAL CLADDING COLOUR C WITH INSULATION |
|  | CL4d - METAL CLADDING COLOUR D WITH INSULATION |
|  | CONCRETE FACED INSULATION                      |

Project title

1821 & 1827 MCKENZIE  
AVE HOUSING

Client

CRHC

Site address

1800 MCKENZIE AVENUE

Sheet title

WEST BUILDING -  
SOUTH AND WEST  
ELEVATIONS

Date Printed

2026-05-20 12:04:34 PM

Sheet number

Current Issue 7

# A-308