

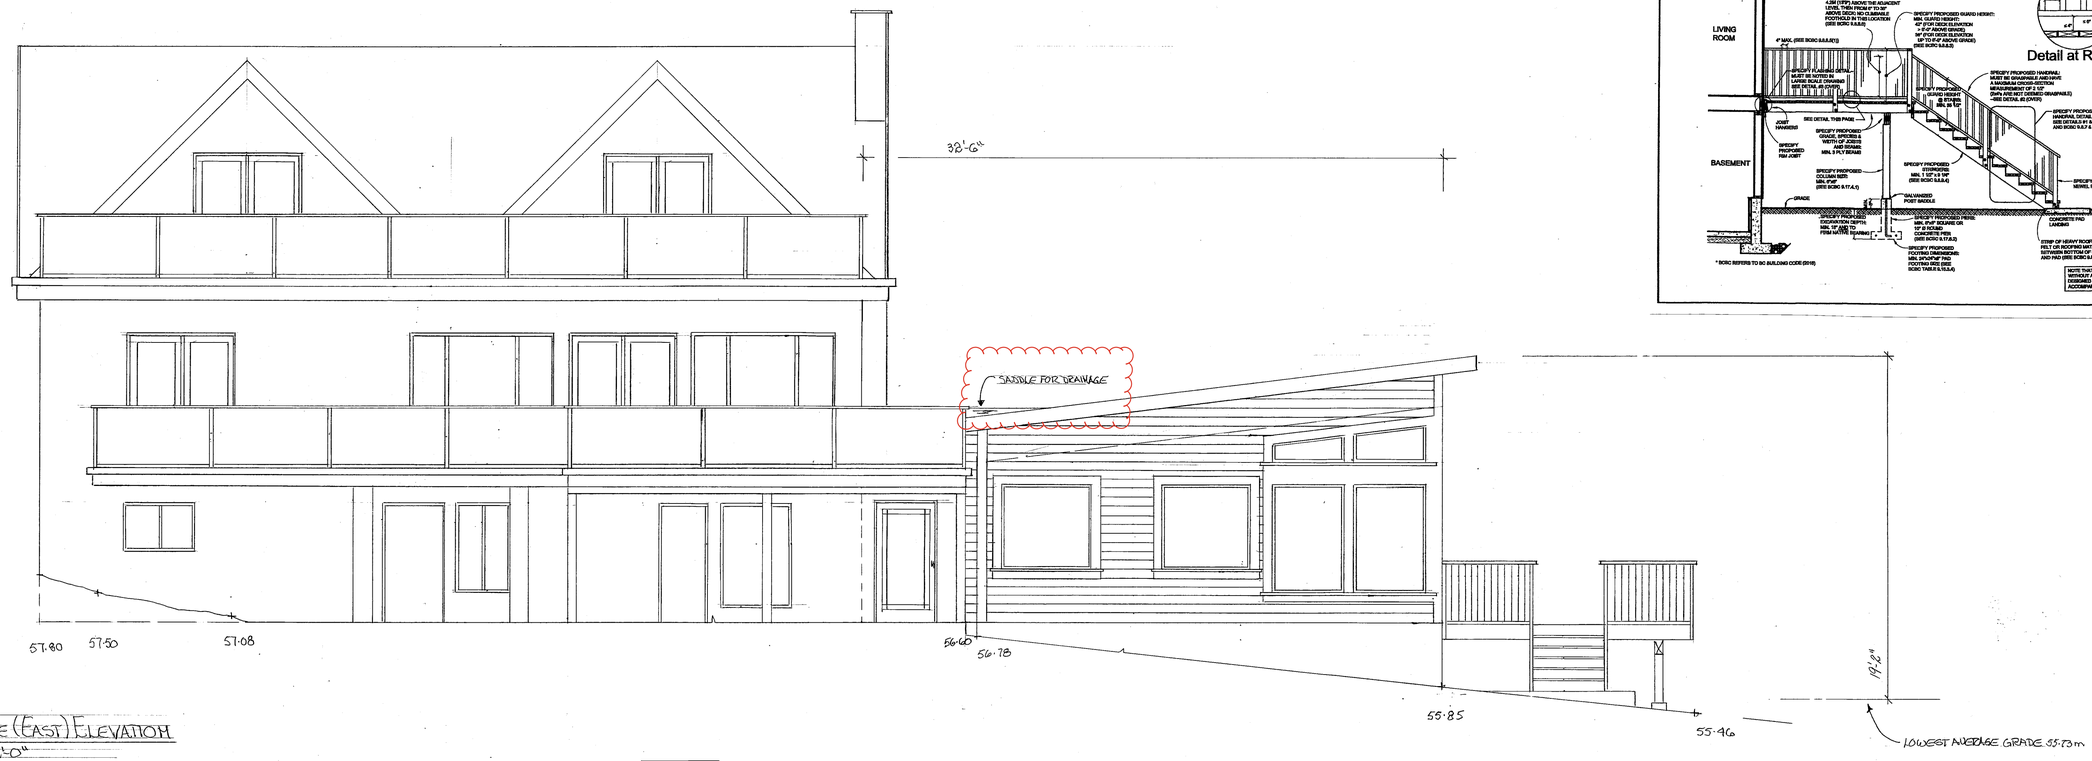


SIDE (EAST) ELEVATION
1/4"=1'-0"

NOTE: ALL GRADES SHOWN ARE NATURAL & FINISHED GRADES

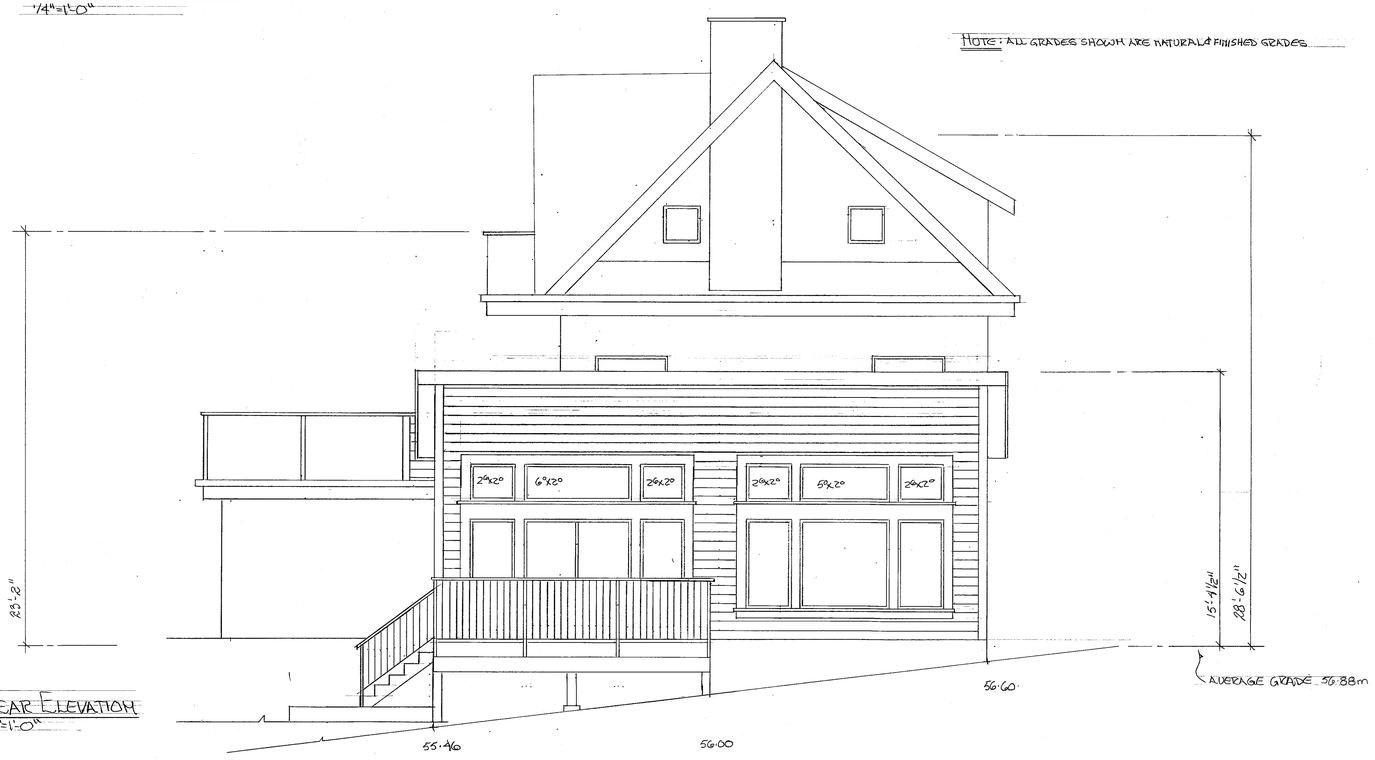

REAR ELEVATION
1/4"=1'-0"

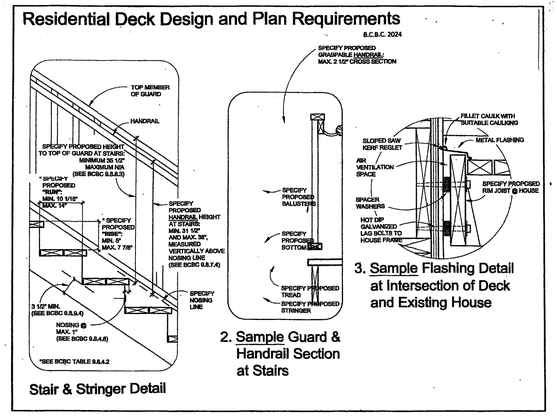

District of Saanich
PERMIT PLANS
Permit Holder to ensure all work is carried out in conformance with the B.C Building Code and all Muncipal Bylaws.

Building Permit RBP00933
Date
Inspection Services APPROVED


COPYRIGHT

T-Square Designs products and services are protected by Copyright Law. You may not modify, duplicate in any form, rent, lease, loan, distribute or create derivative works based on information provided in whole or in part. Any reproductions or modifications by means now known or hereafter invented, without the express consent of **T-Square Designs** is strictly prohibited and will be prosecuted to the fullest extent of the law.

T-SQUARE DESIGNS
RESIDENTIAL DESIGN & CONSULTING


T-SQUARE Design & Consulting dezigner@telus.net
2850 Lakehurst Drive, Victoria, BC

DATE: 08-07-2026	DESIGNED BY: D.L
SCALE: AS SHOWN	DRAWN BY: D.L
DRAWING No: 7762-5	

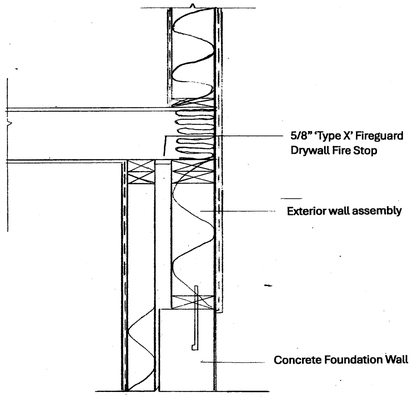

FIRESTOP DETAIL


N.T.S.

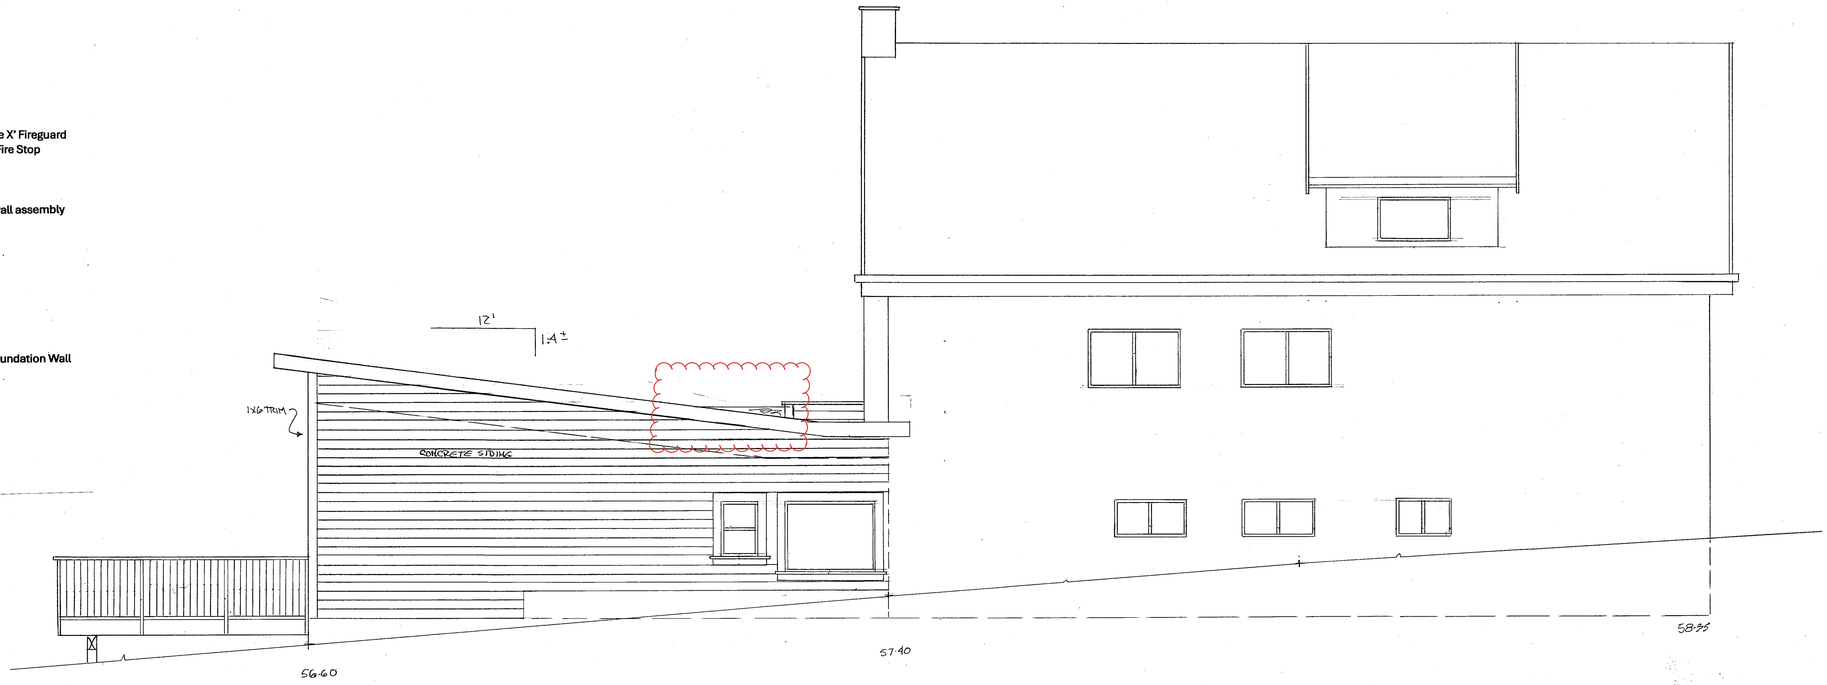


SIDE (WEST) ELEVATION
1/4"=1'-0"



FRONT ELEVATION
1/4"=1'-0"

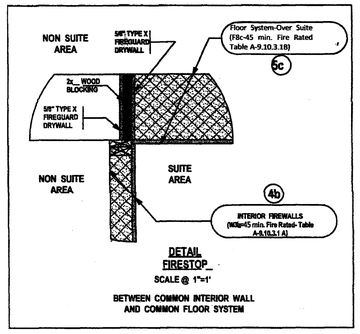

DETAIL FIRESTOP
SCALE @ 1"=1'
BETWEEN COMMON INTERIOR WALL AND COMMON FLOOR SYSTEM

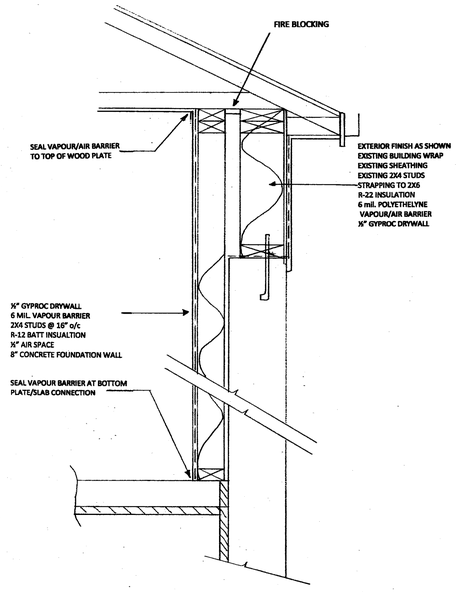

CONCRETE WALL FURRING DETAIL
N.T.S.

District of Saanich
PERMIT PLANS
Permit Holder to ensure all work is carried out in conformance with the B.C Building Code and all Municipal Bylaws.

Building Permit RBP00933
Date
Inspection Services APPROVED

COPYRIGHT

T-Square Designs products and services are protected by Copyright Law. You may not modify, duplicate in any form, rent, lease, loan, distribute or create derivative works based on information provided in whole or in part. Any reproductions or modifications by means now known or hereafter invented, without the express consent of **T-Square Designs** is strictly prohibited and will be prosecuted to the fullest extent of the law.

T-SQUARE DESIGNS
RESIDENTIAL DESIGN & CONSULTING

T-SQUARE Design & Consulting dezigner@telus.net
2850 Lakehurst Drive, Victoria, BC

DATE: 12.06.2026	DESIGNED BY: D.L.
SCALE: AS SHOWN	DRAWN BY: D.L.
DRAWING No: 776-1-6	