

EXTERIOR FINISHES LEGEND

1. METAL SIDING
2. WOOD SIDING
3. CURTAINWALL GLAZING
4. BOARDFORMED CONCRETE
5. ELEVATOR OVERRUN

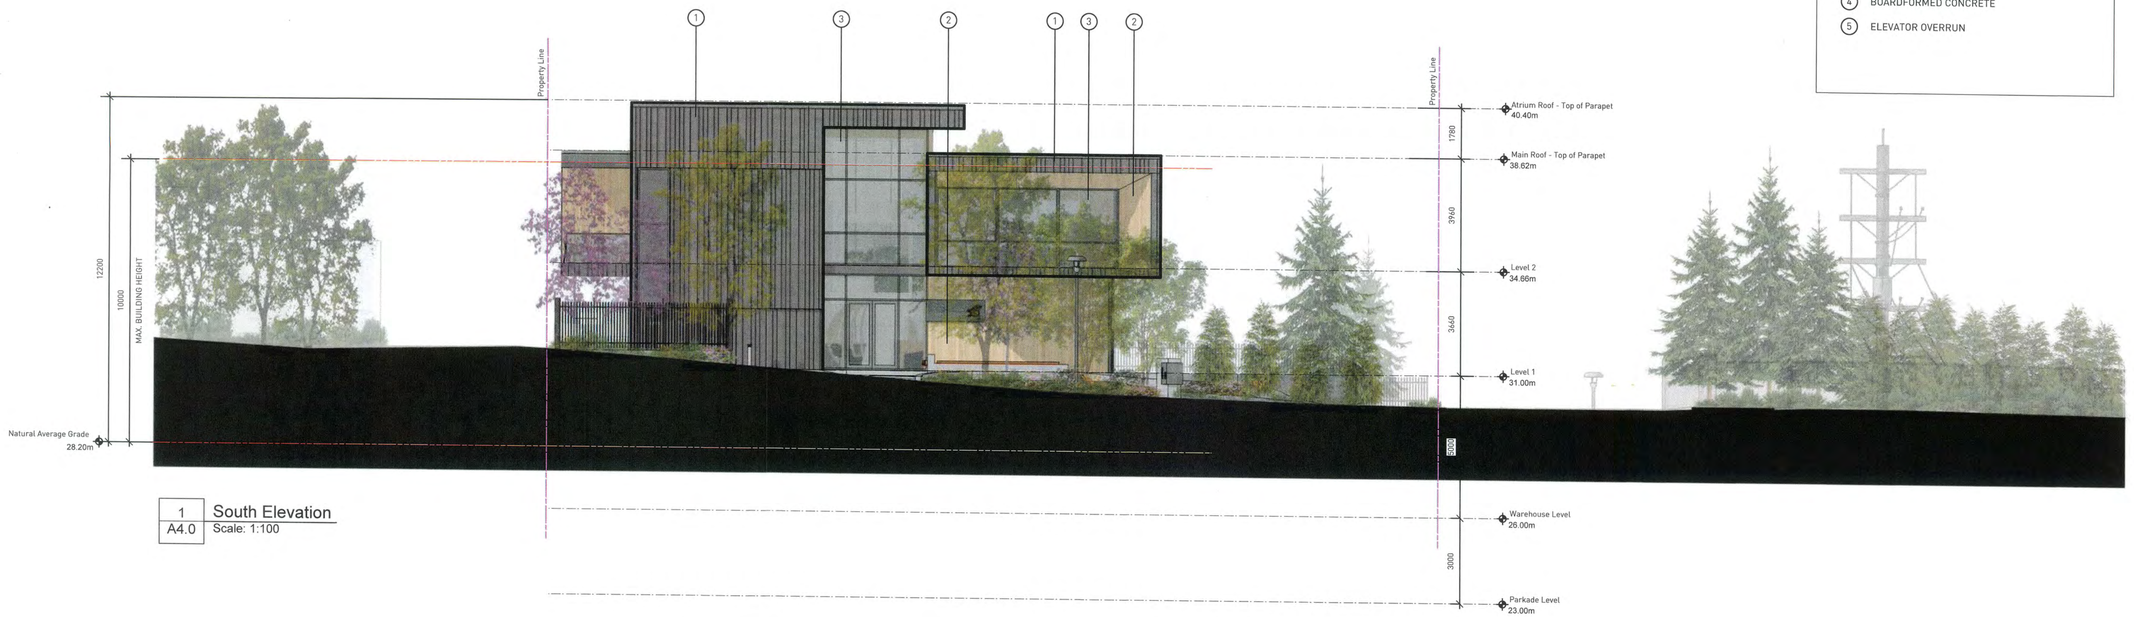

1 / A4.0 South Elevation
Scale: 1:100

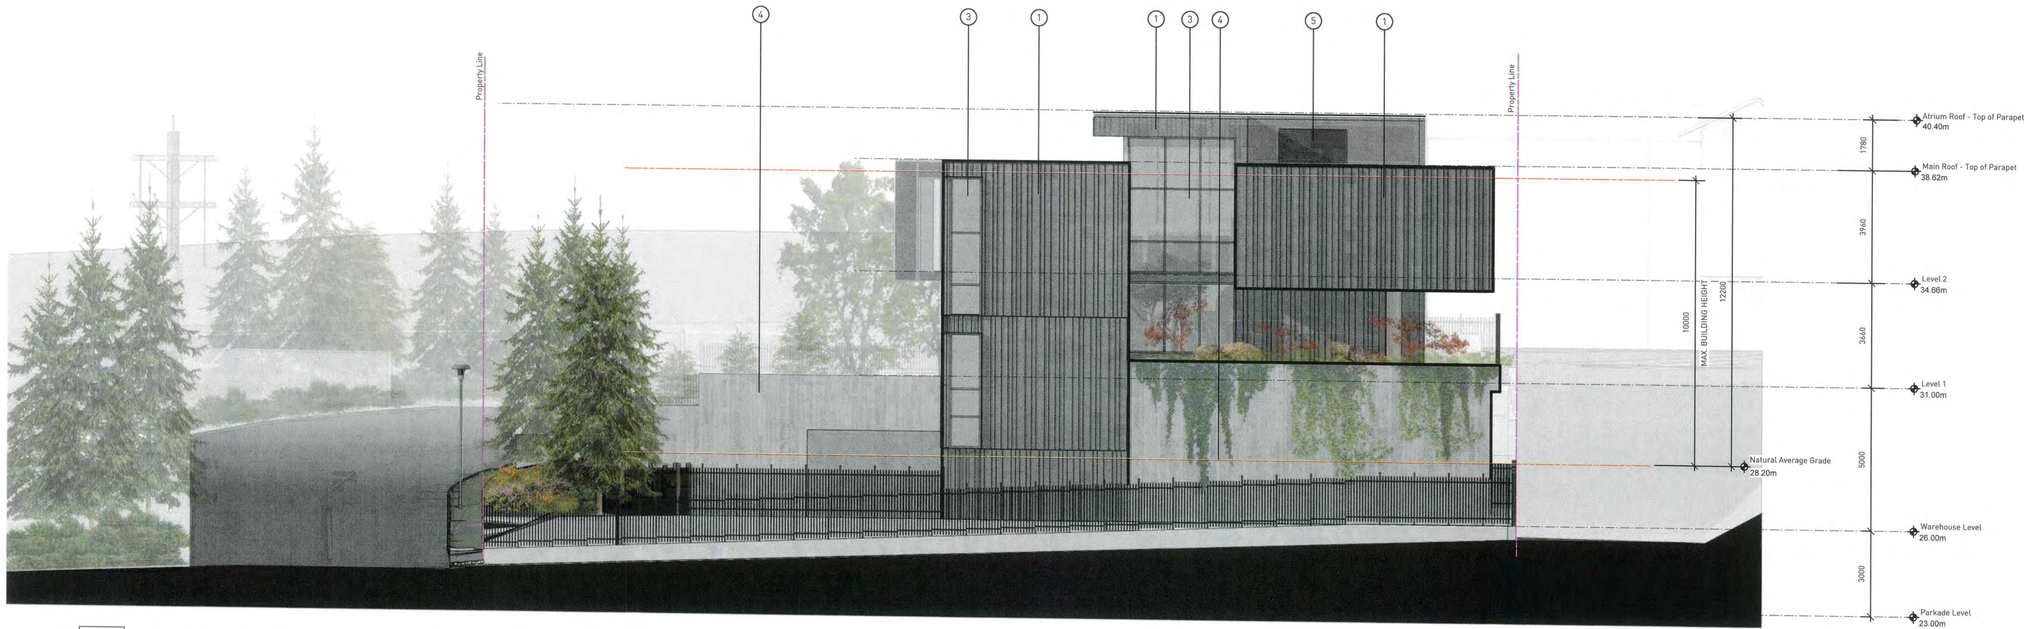

2 / A4.0 North Elevation
Scale: 1:100

LOW HAMMOND ROWE ARCHITECTS

300-1590 CEDAR HILL CROSS ROAD
VICTORIA BC V8P 2P5
TEL 250 472 8013
LHRA.CA

This document may not be forwarded to others, transmitted, or reproduced in any way without the express written permission of the copyright owner Low Hammond Rowe Architects Inc

Seal

REGISTERED ARCHITECT JACQUELYN LOW BRITISH COLUMBIA
JUL 25 2024

This document has been digitally certified with digital certificate and encryption technology authorized by the Architectural Institute of BC. The authoritative original has been transmitted to you in digital form. Any printed version can be relied upon as a true copy of the original when supplied by the architect, bearing images of the professional seal and digital certificate, or when printed from the digitally-certified electronic file provided by the architect.

No	Date	Revision
B	2024-07-22	ISSUED FOR DP REVISIONS
A	2023-11-07	ISSUED FOR DP SUBMISSION

No	Date	Issued

BERWICK RETIREMENT COMMUNITIES

RECEIVED
JUL 25 2024
PLANNING DEPT.
DISTRICT OF SAANICH

HQ for Berwick Retirement Communities

4211 Commerce Circle

Date: 220325

Project number: 19.16

Sheet Title: Building Elevations

Sheet number: A4.0

File name: 1916_Commerce Circle_240612_DP.vwx



1 A4.1 East Elevation
Scale: 1:100



2 A4.1 West Elevation
Scale: 1:100

LOW HAMMOND ROWE ARCHITECTS
300-1590 CEDAR HILL CROSS ROAD
VICTORIA BC V8P 2P5
TEL 250 472 8013
LHRA.CA

This document may not be forwarded to others, transmitted, or reproduced in any way without the express written permission of the copyright owner Low Hammond Rowe Architects Inc

Seal

REGISTERED ARCHITECT JACKSON LOW BRITISH COLUMBIA JUL 25 2024

This document has been digitally certified with digital certificate and encryption technology authorized by the Architectural Institute of BC. The authoritative original has been transmitted to you in digital form. Any printed version can be relied upon as a true copy of the original when supplied by the architect, bearing images of the professional seal and digital certificate, or when printed from the digitally-certified electronic file provided by the architect.

No	Date	Revision
B	2024-07-22	ISSUED FOR DP REVISIONS
A	2023-11-07	ISSUED FOR DP SUBMISSION

No	Date	Issued

BERWICK RETIREMENT COMMUNITIES

HQ for Berwick Retirement Communities

4211 Commerce Circle

RECEIVED JUL 25 2024 PLANNING DEPT. DISTRICT OF SAANICH

Date 220325

Project number 19.16

Sheet Title

Building Elevations

Sheet number

A4.1

File name 1915 Commerce Circle_240325_DP



1 A4.3 Commerce Circle Street Elevation East
Scale: 1:100



2 A4.3 Commerce Circle Street Elevation South
Scale: 1:100

LOW HAMMOND ROWE ARCHITECTS

300-1590 CEDAR HILL CROSS ROAD
VICTORIA BC V8P 2P5
TEL 250 472 8013
LHRA.CA

This document may not be forwarded to others, transmitted, or reproduced in any way without the express written permission of the copyright owner Low Hammond Rowe Architects Inc

Seal

REGISTERED ARCHITECT JACKSON LOW JUL 25 2024 BRITISH COLUMBIA

This document has been digitally certified with digital certificate and encryption technology authorized by the Architectural Institute of BC. The authoritative original has been transmitted to you in digital form. Any printed version can be relied upon as a true copy of the original when supplied by the architect, bearing images of the professional seal and digital certificate, or when printed from the digitally-certified electronic file provided by the architect.

No	Date	Revision
B	2024-07-22	ISSUED FOR DP REVISIONS
A	2023-11-07	ISSUED FOR DP SUBMISSION

No	Date	Issued

HQ for Berwick Retirement Communities

BERWICK RETIREMENT COMMUNITIES

RECEIVED JUL 25 2024 PLANNING DEPT DISTRICT OF SAANICH

Date 220325

Project number 19.16

Sheet Title

Street Elevations

Sheet number

A4.3

File name 1916_Commerce Circle_240618_DP