

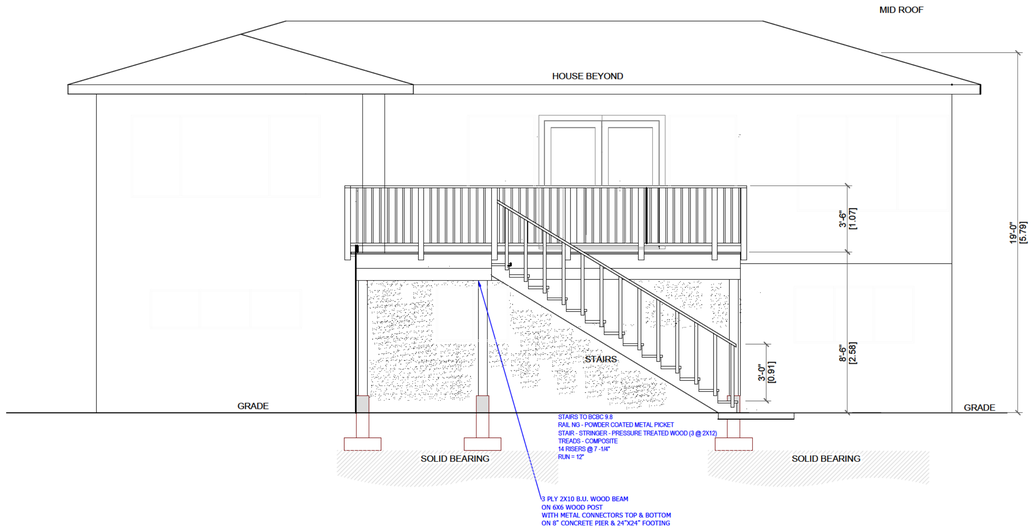



A REAR ELEVATION - EAST
1/4" TO 1'-0"

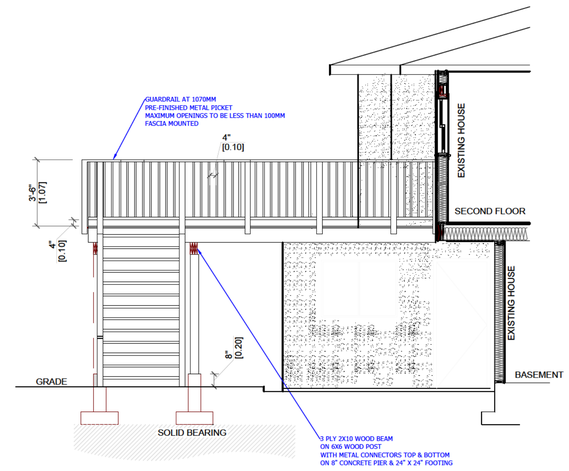

B SIDE ELEVATION - NORTH
1/4" TO 1'-0"

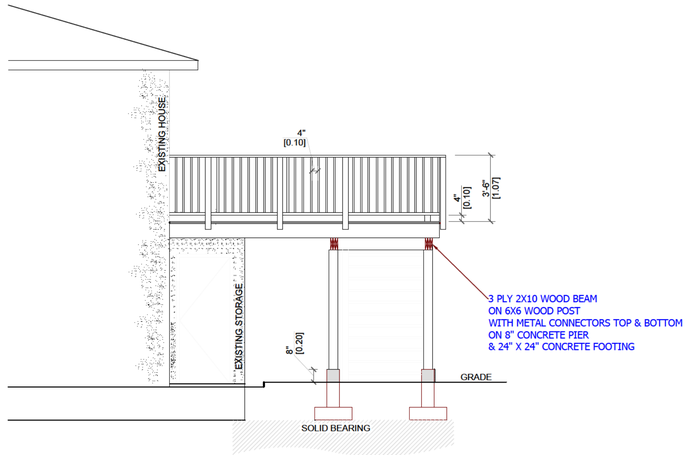

C SIDE ELEVATION - SOUTH
1/4" TO 1'-0"

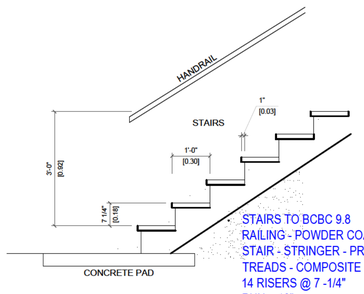

STAIRS TO BCBC 9.8
RAILING - POWDER COATED METAL PICKET
STAIR - STRINGER - PRESSURE TREATED WOOD (3 @ 2X12)
TREADS - COMPOSITE
14 RISERS @ 7 -1/4"
RUN = 12"

D STAIR SECTION
1/2" TO 1'-0"

District of Saanich
PERMIT PLANS
Permit Holder to ensure all work is carried out in conformance with the B.C Building Code and all Municipal Bylaws.

Building Permit RBP01006
Date
Inspection Services APPROVED

CONTRACTOR TO VERIFY ALL DIMENSIONS AND SITE CONDITIONS PRIOR TO WORK.

DO NOT SCALE DRAWINGS.

REPORT DESCRENCY TO OWNER OR DESIGNER PRIOR TO STARTING WORK.
COPY RIGHT RESERVED.

TYKO DESIGN LTD

INFO@TYKODESIGN.CA

#	DESCRIPTION	DATE
1	BLDG PERMIT APPLICATION	2026.08.10

PROJEC:
4943 LOCHSIDE DRIVE
SAANICH, BC

FOR: MR. ALAN PENA
MR. MANDANA IRAJI

TITLE:
DECK ELEVATIONS

PROJECT #:		PAGE: A103
DRAWN BY:	DK	
CHECKED BY:		
DATE:	2026.06.01	SCALE: AS NOTED