




1 **PROPOSED FRONT ELEVATION**
SCALE @ 1/4" = 1' **EAST**

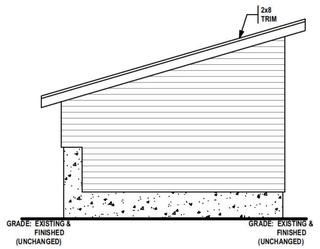

1 **PROPOSED LEFT SIDE ELEVATION**
SCALE @ 1/4" = 1' **SOUTH**

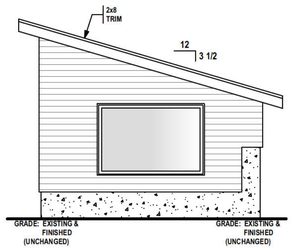

1 **PROPOSED RIGHT SIDE ELEVATION**
SCALE @ 1/4" = 1' **NORTH**

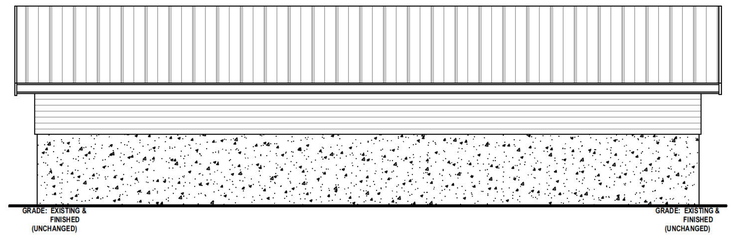

1 **PROPOSED REAR ELEVATION**
SCALE @ 1/4" = 1' **WEST**

AJB HOME
DESIGN Ltd.

Suppling Architectural Design & Drafting Services
Designing A House - To Create A Home

314-663 Goldstream Ave. Victoria BC, V9B 2W9
Office 250-595-0858
email: ajbhomedesign@shaw.ca Web: ajbhomedesign.com

NOTE TO PRINTERS
AJB Home Design gives it's consent for
the bea er of these plans to make copies of.

NO.	DATE	DESCRIPTION
1	Mar 27/25	1st Preliminary Drawings
2	Apr. 11/25	Construction/Permit Drawings: Proofs-Waiting For Clients' Approval.
3	Apr. 14/25	Construction/Permit Drawings: Client Approved: Ready For Building Permit Application.

PROJECT TYPE

NEW POOL HOUSE OVER
EXISTING BELOW GROUND
CONCRETE SWIMMING POOL

SITE: 1624
DERBY RD.

FOR: WITCHER

DRAWN BY: Alan Bisson

PAGE NO.
A-2 of 2