
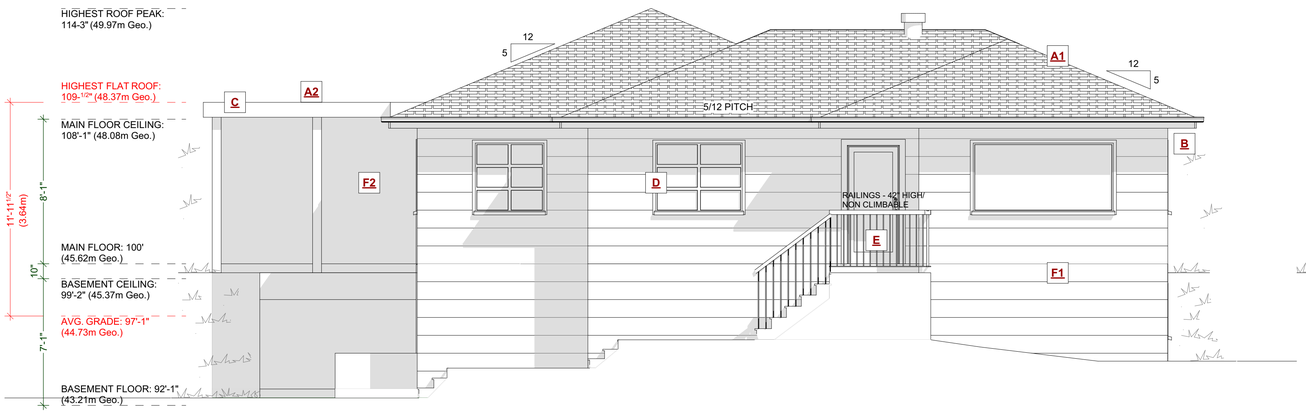



EXISTING FRONT ELEVATION

SCALE: 1/4" = 1' - 0"

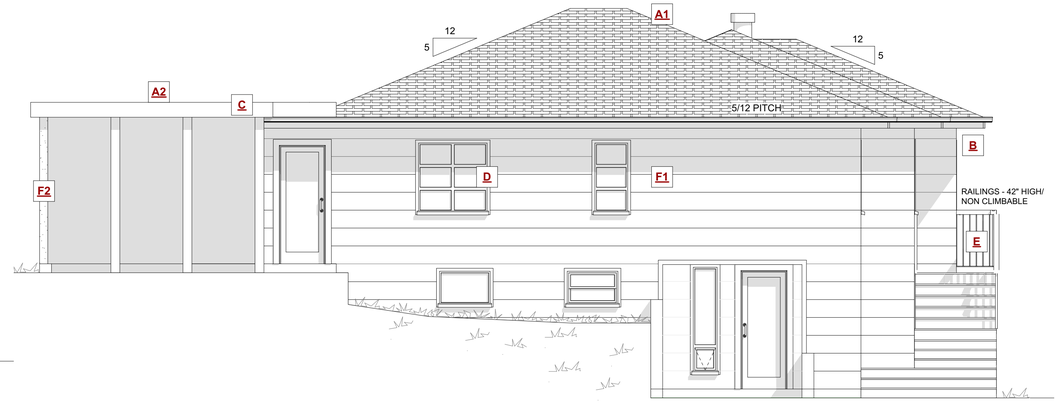


EXISTING LEFT ELEVATION

SCALE: 1/4" = 1' - 0"

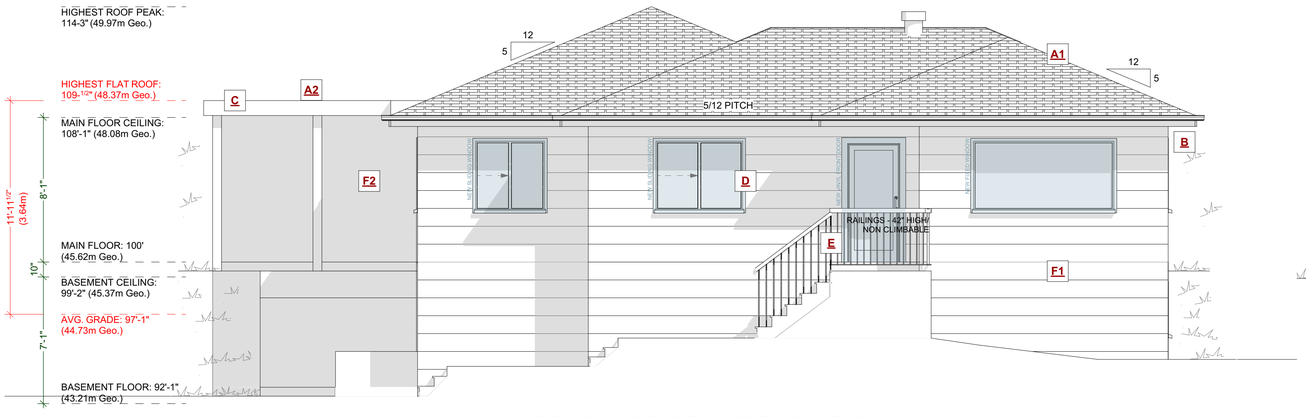

PROPOSED FRONT ELEVATION

SCALE: 1/4" = 1' - 0"

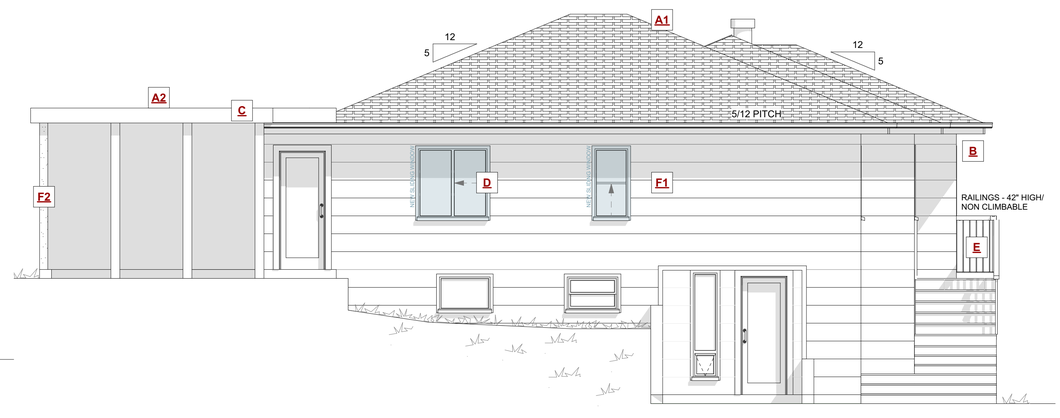

PROPOSED LEFT ELEVATION

SCALE: 1/4" = 1' - 0"

EXTERIOR FINISHES SCHEDULE

A1	ROOFING:	ASPHALT ROOFING WITH RAISED RIDGE & HIP CAPS	D	WINDOW & DOOR TRIM:	1x4 TRIM BOARDS
A2	ROOFING:	BUILT UP TORCH-ON ROOFING	E	RAILINGS:	RAILINGS - 42" HIGH/ NON CLIMBABLE
B	GUTTER & SOFFIT:	ALUMINIUM GUTTER AND VENTED SOFFIT	F1	WALL FINISH:	HARDIE-PLANK SIDING LAPPED TO 12" EXPOSURE
C	BARGE BOARD:	2x10 BARGE BOARD	F2	WALL FINISH:	ACRYLIC STUCCO

CUSTOMER: **JP CREATIONS**

ADDRESS: **3983 HOLLAND AVE, SAANICH BC**

DRAWING NAME: **EXISTING AND PROPOSED ELEVATIONS**

DRAWING SCALE: **1/4"=1'-0"**

ISSUE DATE: SEPT 14, 2026

DRAWN BY: KYLE LEGGETT

JAVA DESIGNS

WHERE LINES ON PAPER BECOME WALLS ON SITE

www.javadesigns.ca

SHEET NUMBER


A3

District of Saanich
PERMIT PLANS
Permit Holder to ensure all work is carried out in conformance with the B.C Building Code and all Municipal Bylaws.

Building Permit


Date

Inspection Services APPROVED

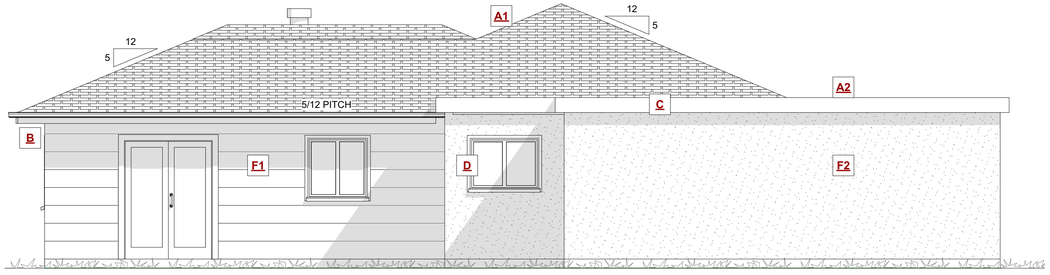


EXISTING REAR ELEVATION

SCALE: 1/4" = 1' - 0"

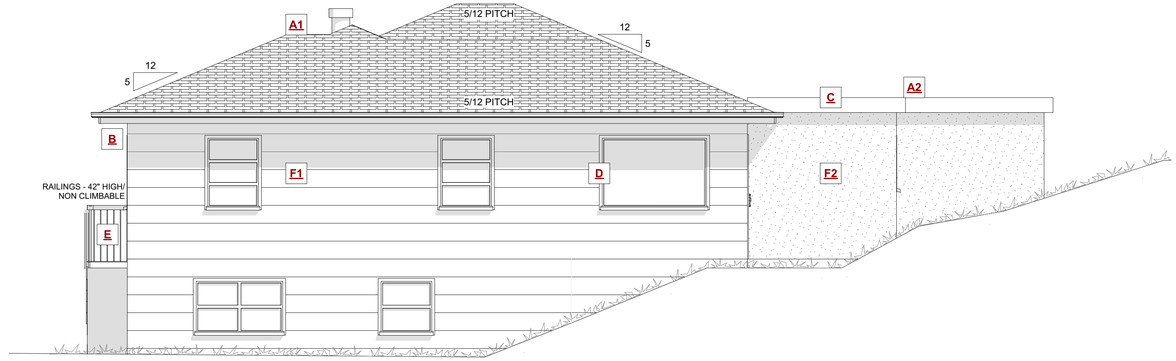


EXISTING RIGHT ELEVATION

SCALE: 1/4" = 1' - 0"

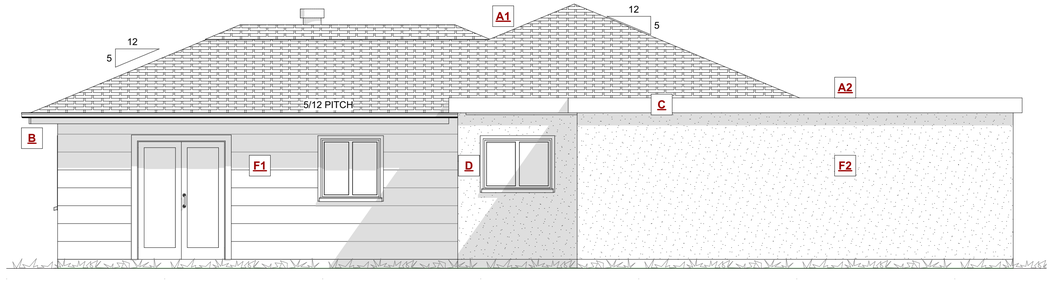

PROPOSED REAR ELEVATION

SCALE: 1/4" = 1' - 0"

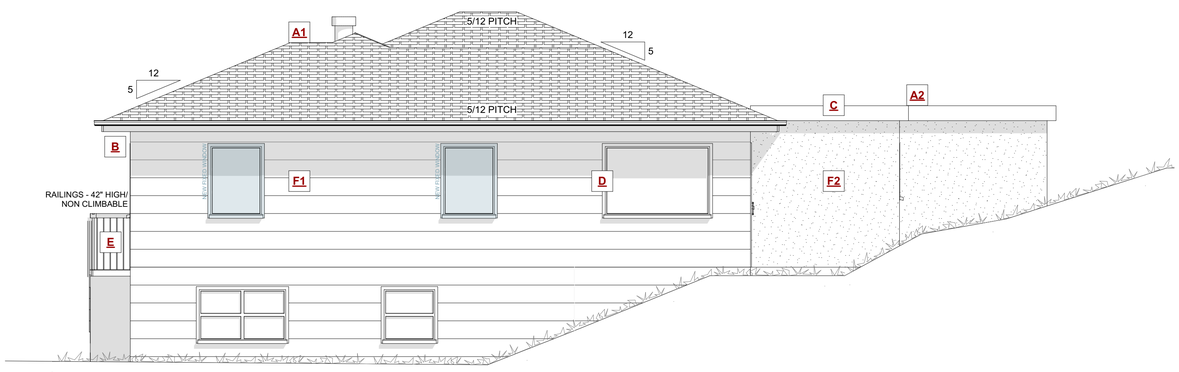

PROPOSED RIGHT ELEVATION

SCALE: 1/4" = 1' - 0"

EXTERIOR FINISHES SCHEDULE

A1	ROOFING:	ASPHALT ROOFING WITH RAISED RIDGE & HIP CAPS	D	WINDOW & DOOR TRIM:	1x4 TRIM BOARDS
A2	ROOFING:	BUILT UP TORCH-ON ROOFING	E	RAILINGS:	RAILINGS - 42" HIGH/ NON CLIMBABLE
B	GUTTER & SOFFIT:	ALUMINIUM GUTTER AND VENTED SOFFIT	F1	WALL FINISH:	HARDIE-PLANK SIDING LAPPED TO 12" EXPOSURE
C	BARGE BOARD:	2x10 BARGE BOARD	F2	WALL FINISH:	ACRYLIC STUCCO

District of Saanich
PERMIT PLANS
Permit Holder to ensure all work is carried out in conformance with the B.C Building Code and all Municipal Bylaws.

Building Permit

Date

Inspection Services APPROVED

CUSTOMER: **JP CREATIONS**

ADDRESS: **3983 HOLLAND AVE, SAANICH BC**

DRAWING NAME: **EXISTING AND PROPOSED ELEVATIONS**

DRAWING SCALE: **1/4"=1'-0"**

ISSUE DATE: SEPT 14, 2026

DRAWN BY: KYLE LEGGETT

JAVA DESIGNS
WHERE LINES ON PAPER BECOME WALLS ON SITE
www.javadesigns.ca

SHEET NUMBER

A4