

EXISTING SWING DOORS:

All existing swing doors are to be
Dropped 1'-0" to match new floor.
Contractor is to frame in as required,
Insulate, install vapor and air barriers
As required and finish as shown.

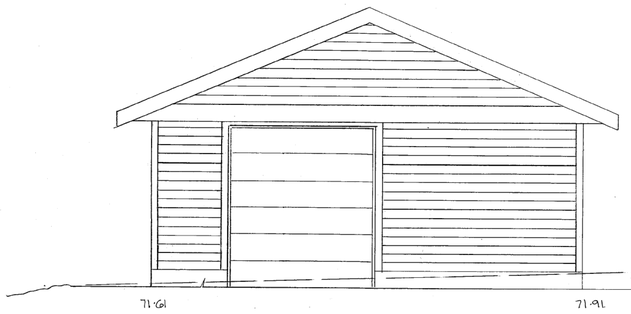


FRONT ELEVATION
1/4"=1'-0"

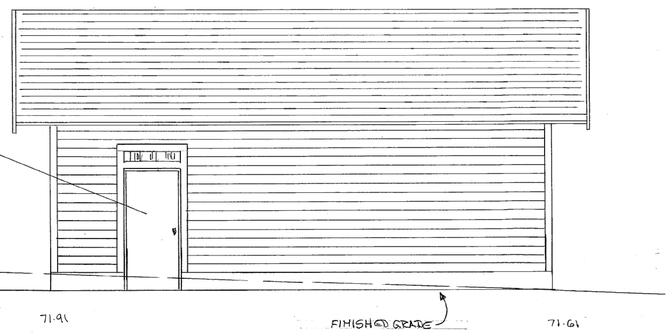

SIDE (SOUTH) ELEVATION
1/4"=1'-0"



SIDE (NORTH) ELEVATION
1/4"=1'-0"

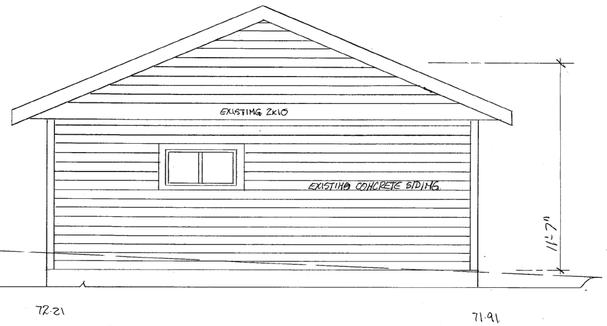

REAR ELEVATION
1/4"=1'-0"

COPYRIGHT

T-Square Designs products and services are protected by Copyright Law. You may not modify, duplicate in any form, rent, lease, loan, distribute or create derivative works based on information provided in whole or in part. Any reproductions or modifications by means now known or hereafter invented, without the express consent of **T-Square Designs** is strictly prohibited and will be prosecuted to the fullest extent of the law.

District of Saanich
PERMIT PLANS
Permit Holder to ensure all work is carried out in conformance with the B.C Building Code and all Municipal Bylaws.

Building Permit RBP00864
Date
Inspection Services APPROVED

MONIKA PARKES

T-SQUARE DESIGNS
RESIDENTIAL DESIGN & CONSULTING

T-SQUARE Design & Consulting dezigner@telus.net
2850 Lakehurst Drive, Victoria, BC

DATE: 08.04.2026	DESIGNED BY: D.L.
SCALE: AS SHOWN	DRAWN BY: D.L.
DRAWING No: 778-1-2	