

1 South Elevation (Normandy Road)
1 : 100



3 South Elevation (Courtyard)
1 : 100



2 East Elevation
1 : 100

MATERIAL PALETTE

MATERIAL LEGEND

1. Fibre Cement Panels 'Modern Stripe - Silver Gray'
2. Fibre Cement Panels 'Cast Stripe - Silver Gray'
3. Fibre Cement Panels 'Cast Stripe - Mid Gray'
4. Exposed Architectural Concrete (Parkade + Retaining Walls)
5. Warm-toned Cladding (Balcony Walls and Soffits)
6. Pre-finished Metal 'Light Grey' (Flashings and Parapets)
7. Pre-finished Metal 'Copper Penny' (Balcony Surrounds)
8. Vinyl Windows & Doors 'Charcoal Grey'
9. Perforated Metal Mesh Guard 'Copper Penny' (Suite Balconies)
10. Aluminum Frame Glass Guard (Amenity Patio)
11. Metal Picket Guard 'Charcoal Grey' (Parkade Ramp Guards)
12. Glazing
13. Aluminum Storefront Frame (Charcoal)
14. Pre-finished Metal 'Mid Grey' (Canopy Flashings and L6 Parapet)

DAUSTUDIO
architecture + urbanism

REGISTERED ARCHITECT
JESSICA K. SANGSTER
BRITISH COLUMBIA

2025-09-22

THIS DOCUMENT HAS BEEN ELECTRONICALLY CERTIFIED WITH DIGITAL CERTIFICATE AND ENCRYPTION TECHNOLOGY AUTHORIZED BY THE AIBC. THE AUTHORITATIVE ORIGINAL IS IN ELECTRONIC FORM. ANY PRINTED VERSION CAN BE RELIED UPON AS A TRUE COPY OF THE ORIGINAL WHEN SUPPLIED BY D'AMBROSIO architecture + urbanism, BEARING IMAGES OF THE PROFESSIONAL SEAL AND DIGITAL CERTIFICATE OR WHEN PRINTED FROM THE DIGITALLY CERTIFIED ELECTRONIC FILE.

General Notes

1. General information, dimensions & specifications on these drawings are subject to confirmation and are not to be used as part of construction contract documentation.
2. Refer to landscape architectural drawings for paving and plant materials information.
3. Refer to civil engineering site servicing drawing for utilities and frontage design information.

RECEIVED
Sept 25, 2025
PLANNING DEPT.
DISTRICT OF SAANICH

rev no	description	date
3	Rezoning DP Resubmisson	25/09/19
2	Rezoning DP	25/04/30
1	Pre-Application	25/01/17

copyright reserved. these drawings and designs are and at all times remain the property of d'ambrosio architecture to be used for the project shown and may not be reproduced without written consent.

project name
Normandy Residential

530 Normandy, Saanich, BC

sheet title
Elevations

project no.	#2461
scale	1 : 100
drawn by	MZ
date issued	25/09/19
sheet no.	A4.1

2025-09-19 4:33:20 PM



1 North Elevation (Normandy Creek)
1 : 100




2 North Elevation (Courtyard)
1 : 100



3 West Elevation
1 : 100

MATERIAL PALETTE

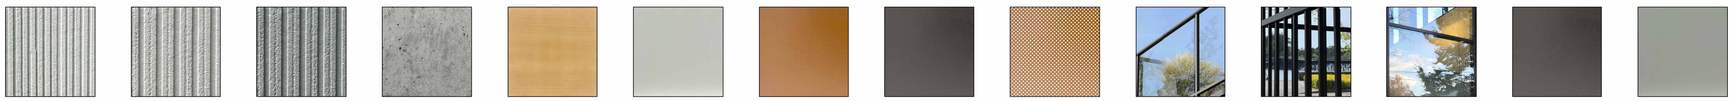

MATERIAL LEGEND

1. Fibre Cement Panels 'Modern Stripe - Silver Gray'
2. Fibre Cement Panels 'Cast Stripe - Silver Gray'
3. Fibre Cement Panels 'Cast Stripe - Mid Gray'
4. Exposed Architectural Concrete (Parkade + Retaining Walls)
5. Warm-toned Cladding (Balcony Walls and Soffits)
6. Pre-finished Metal 'Light Grey' (Flashings and Parapets)
7. Pre-finished Metal 'Copper Penny' (Balcony Surrounds)
8. Vinyl Windows & Doors 'Charcoal Grey'
9. Perforated Metal Mesh Guard 'Copper Penny' (Suite Balconies)
10. Aluminum Frame Glass Guard (Amenity Patio)
11. Metal Picket Guard 'Charcoal Grey' (Parkade Ramp Guards)
12. Glazing
13. Aluminum Storefront Frame (Charcoal)
14. Pre-finished Metal 'Mid Grey' (Canopy Flashings and L6 Parapet)

DAUSTUDIO
architecture + urbanism

REGISTERED ARCHITECT
JESSICA K. D'AMBROSIO
BRITISH COLUMBIA

2025-09-22

THIS DOCUMENT HAS BEEN ELECTRONICALLY CERTIFIED WITH DIGITAL CERTIFICATE AND ENCRYPTION TECHNOLOGY AUTHORIZED BY THE AIBC. THE AUTHORITATIVE ORIGINAL IS IN ELECTRONIC FORM. ANY PRINTED VERSION CAN BE RELIED UPON AS A TRUE COPY OF THE ORIGINAL WHEN SUPPLIED BY D'AMBROSIO architecture + urbanism, BEARING IMAGES OF THE PROFESSIONAL SEAL AND DIGITAL CERTIFICATE OR WHEN PRINTED FROM THE DIGITALLY CERTIFIED ELECTRONIC FILE.

General Notes

1. General information, dimensions & specifications on these drawings are subject to confirmation and are not to be used as part of construction contract documentation.
2. Refer to landscape architectural drawings for paving and plant materials information.
3. Refer to civil engineering site servicing drawing for utilities and frontage design information.

rev no	description	date
3	Rezoning DP Resubmisson	25/09/19
2	Rezoning DP	25/04/30
1	Pre-Application	25/01/17

copyright reserved. these drawings and designs are and at all times remain the property of d'ambrosio architecture to be used for the project shown and may not be reproduced without written consent.

project name
Normandy Residential

530 Normandy, Saanich, BC

sheet title
Elevations

project no.	#2461
scale	1 : 100
drawn by	MZ
date issued	25/09/19
sheet no.	A4.2

2025-09-19 4:33:39 PM