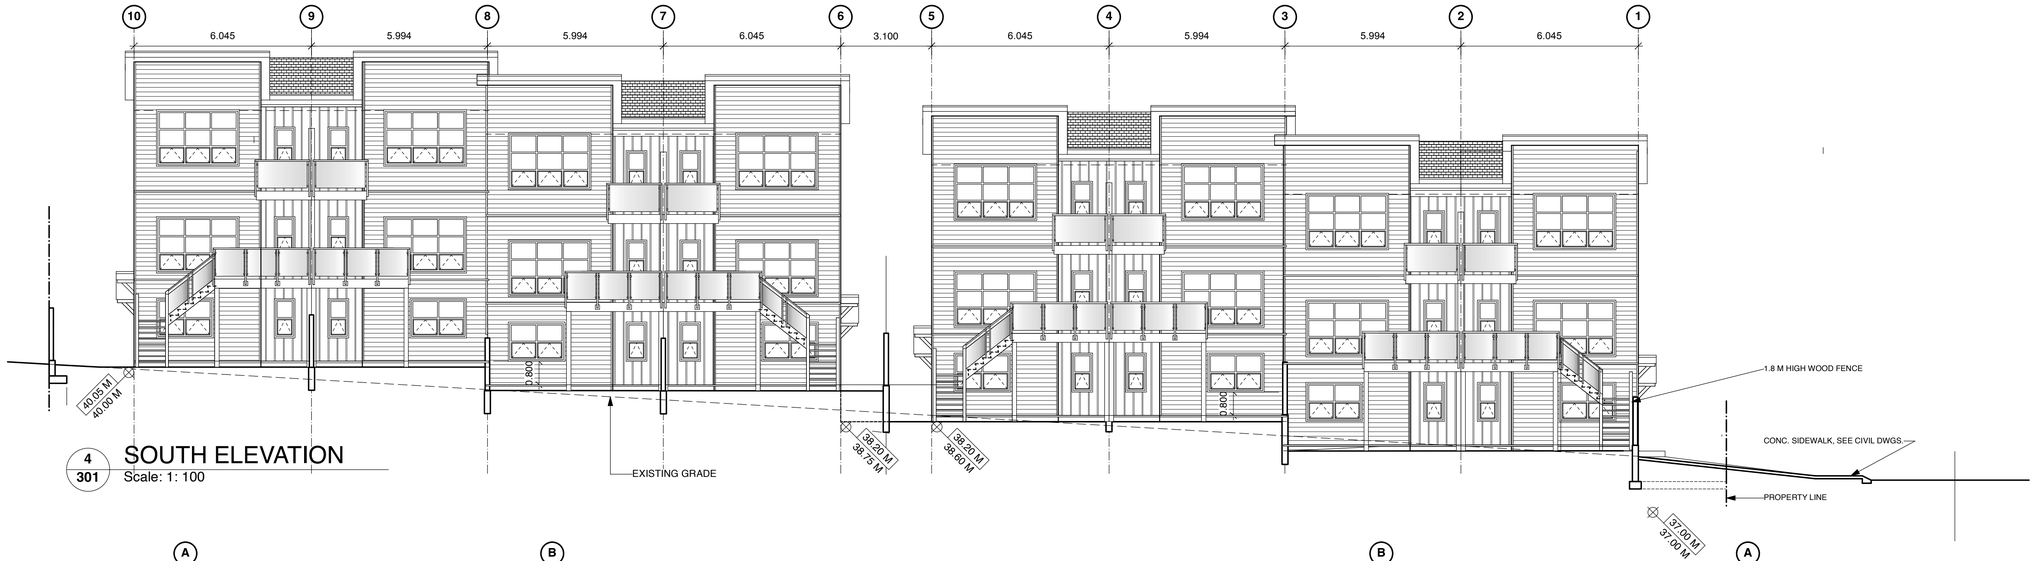

4 / 301 SOUTH ELEVATION
Scale: 1: 100

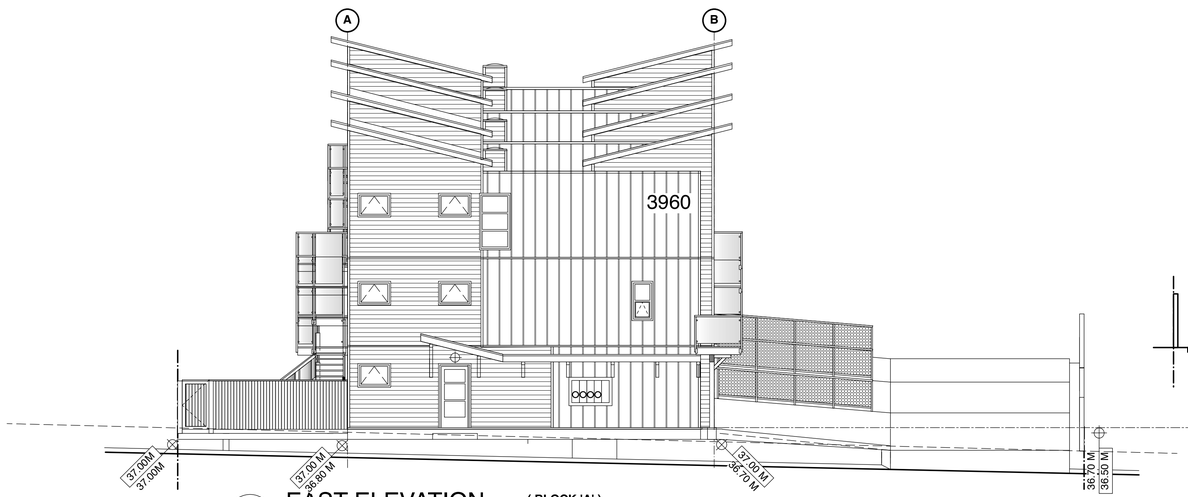

2 / 301 EAST ELEVATION (BLOCK 'A')
Scale: 1: 100

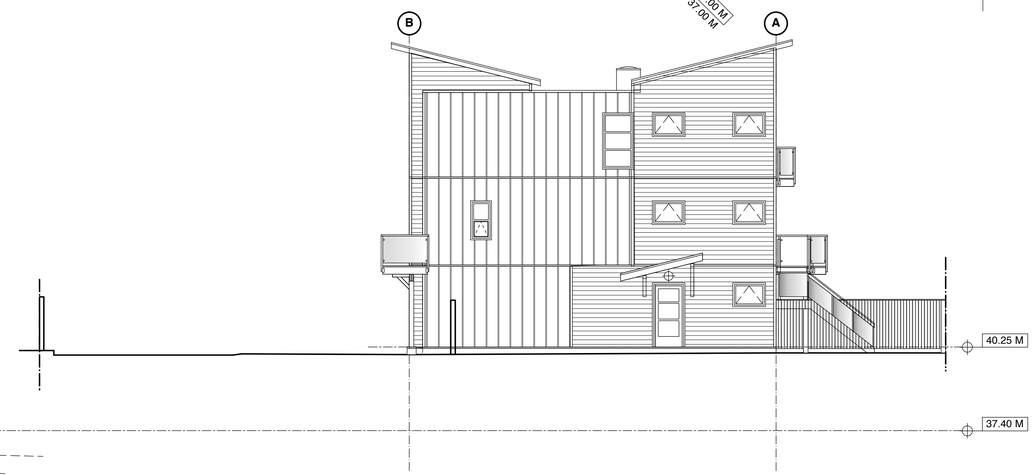

3 / 301 WEST ELEVATION (BLOCK 'B')
Scale: 1: 100

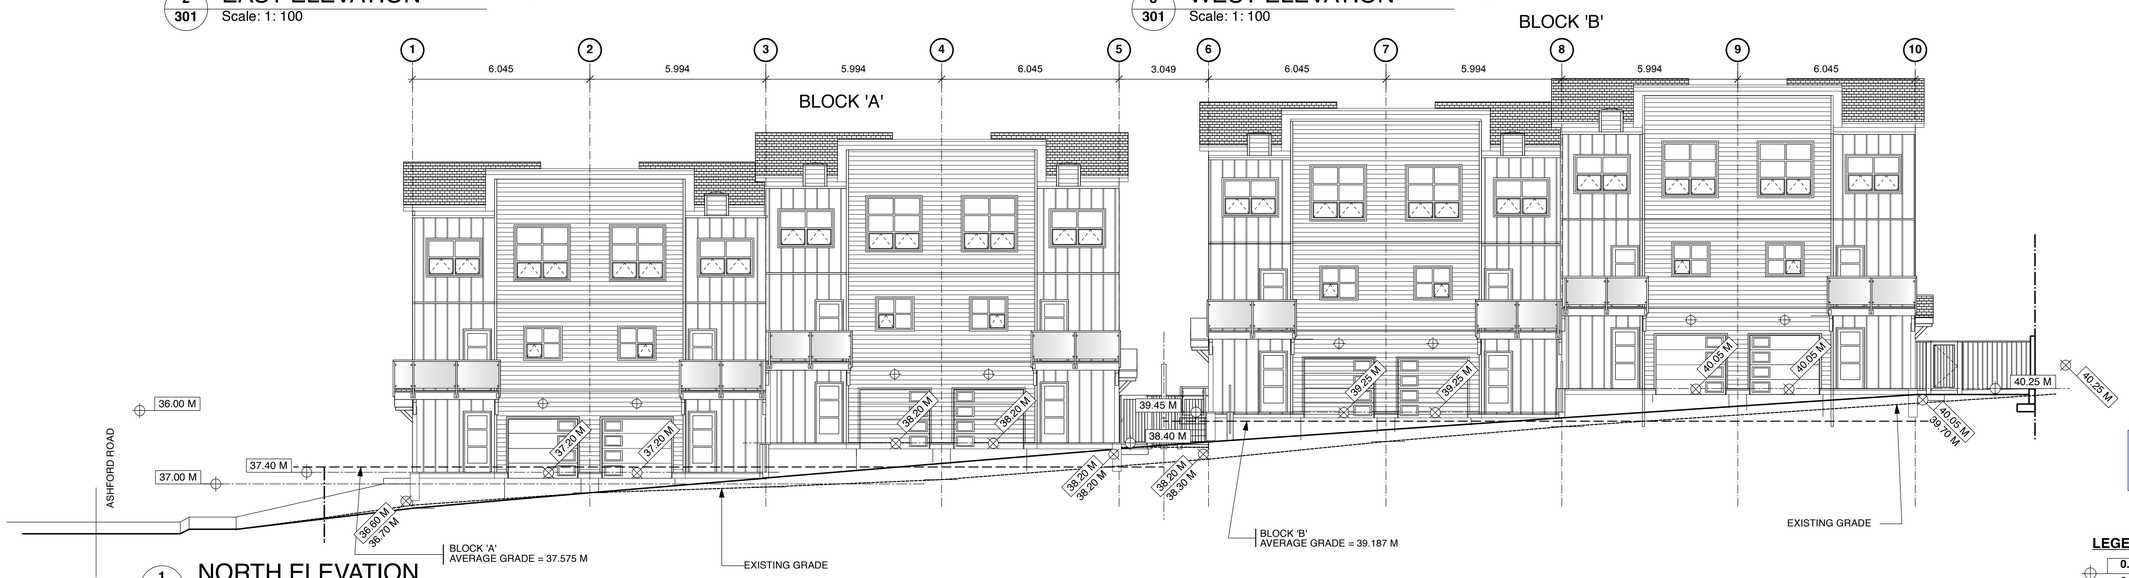

1 / 301 NORTH ELEVATION
Scale: 1: 100

REVISIONS	
SEPT. 09, 2025	AS PER COMMENTS FROM SAANICH
NOV. 05, 2025	AS PER CHECKLIST, DATED OCT. 31
FEB. 20, 2026	AS PER ADP COMMENTS

ISSUED FOR	
DEC. 5, 2024	SCHEMATIC DESIGN FOR OWNER'S REVIEW
JAN. 28, 2025	REZONING & DP APPLICATION

NOTE :
This is a copyright drawing and shall not be reproduced or revised without written permission and must be returned at completion of work or upon request. The contractor shall check and verify all dimensions and report all errors and omissions to the architect. Drawings must not be scaled. This drawing shall not be used for construction purposes until so approved.

MISRA ARCHITECT LTD.
Tel (250) 477 2934 Fax (250) 477 3083
5366 ALDERLEY ROAD , VICTORIA BC V8Y 1X8
E. MAIL : misra @misraarch.com

PROPOSED TOWNHOUSE DEVELOPMENT
ON
3960 ASHFORD ROAD,
VICTORIA ,B.C.
FOR JAMES GARDINER

ELEVATIONS

SCALE : AS NOTED
DRAWN PKM
NOV. 5, 2024

RECEIVED
Mar 03, 2026
PLANNING DEPT.
DISTRICT OF SAANICH

LEGEND:
0.00' FINISHED GRADE
0.00' EXISTING GRADE

PROJECT NO. 24:07

A-301