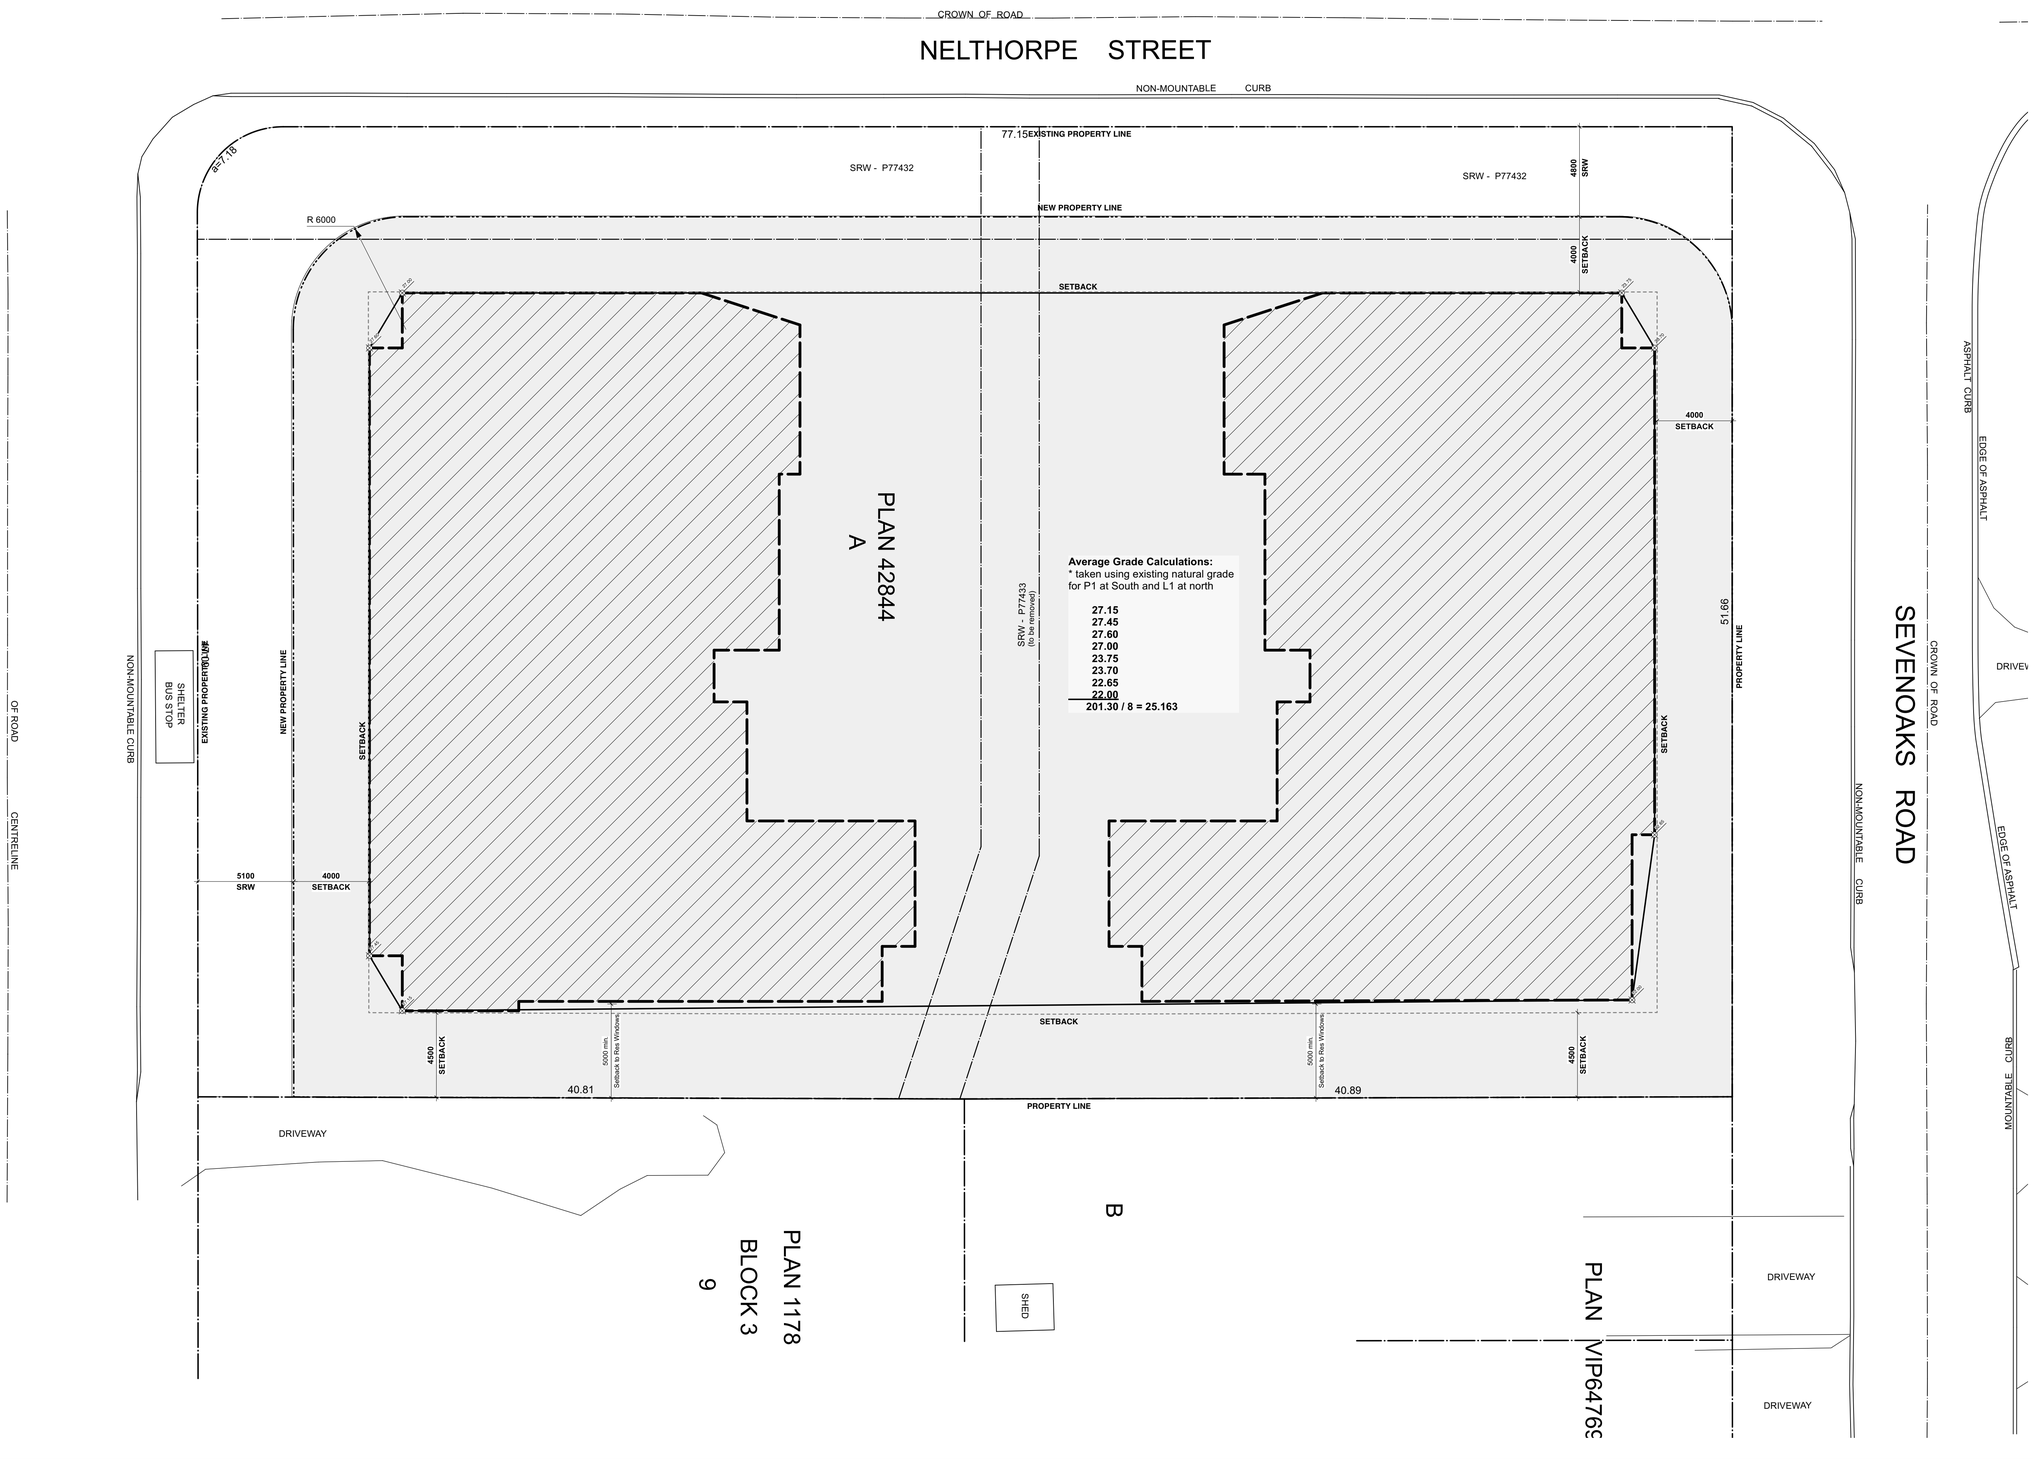

RECEIVED
FEB 19 2026
PLANNING DEPT.
DISTRICT OF SAANICH

REGISTERED ARCHITECT
ROBERT ALAN WHETTER
BRITISH COLUMBIA
2026-02-18

Rev	Date	Description
-	18 Feb 2026	Development Permit Final Submission
-	20 Jan 2026	Development Permit Revision 3
2	20 Nov 2025	Development Permit Revision 2
-	22 Oct 2025	Issued for BC Housing 50% CD Review
1	10 Sept 2025	Development Permit Revisions
-	03 July 2025	Issued for BC Housing SD Review
-	02 JUN 2025	Issued for Development Permit

plot date	18 Feb 2026	drawing file	2518-A200 Floor Plans
drawn by	MAP | SJJ	checked by	RAW
scale	1:150	project number	2518

NOTE: All dimensions are shown in millimeters.

0 3750 7500mm
1 : 150

N

dHKarchitects

VICTORIA OFFICE
877 Fort Street
Victoria, BC V8V 3K3
T 1•250•658•3367

NANAIMO OFFICE
102-5190 Dublin Way
Nanaimo, BC V9T 0H2
T 1•250•585•5810

project name
Swanlea Affordable Housing
898 Sevenoaks Road
Victoria, BC

drawing title
Site Plan: Existing and Proposed

COPYRIGHT RESERVED. THESE PLANS AND DESIGNS ARE AND AT ALL TIMES REMAIN THE PROPERTY OF DHKARCHITECTS TO BE USED FOR THIS PROJECT ONLY AND SHALL NOT BE REPRODUCED WITHOUT WRITTEN CONSENT.

drawing no. A101
revision no. 2