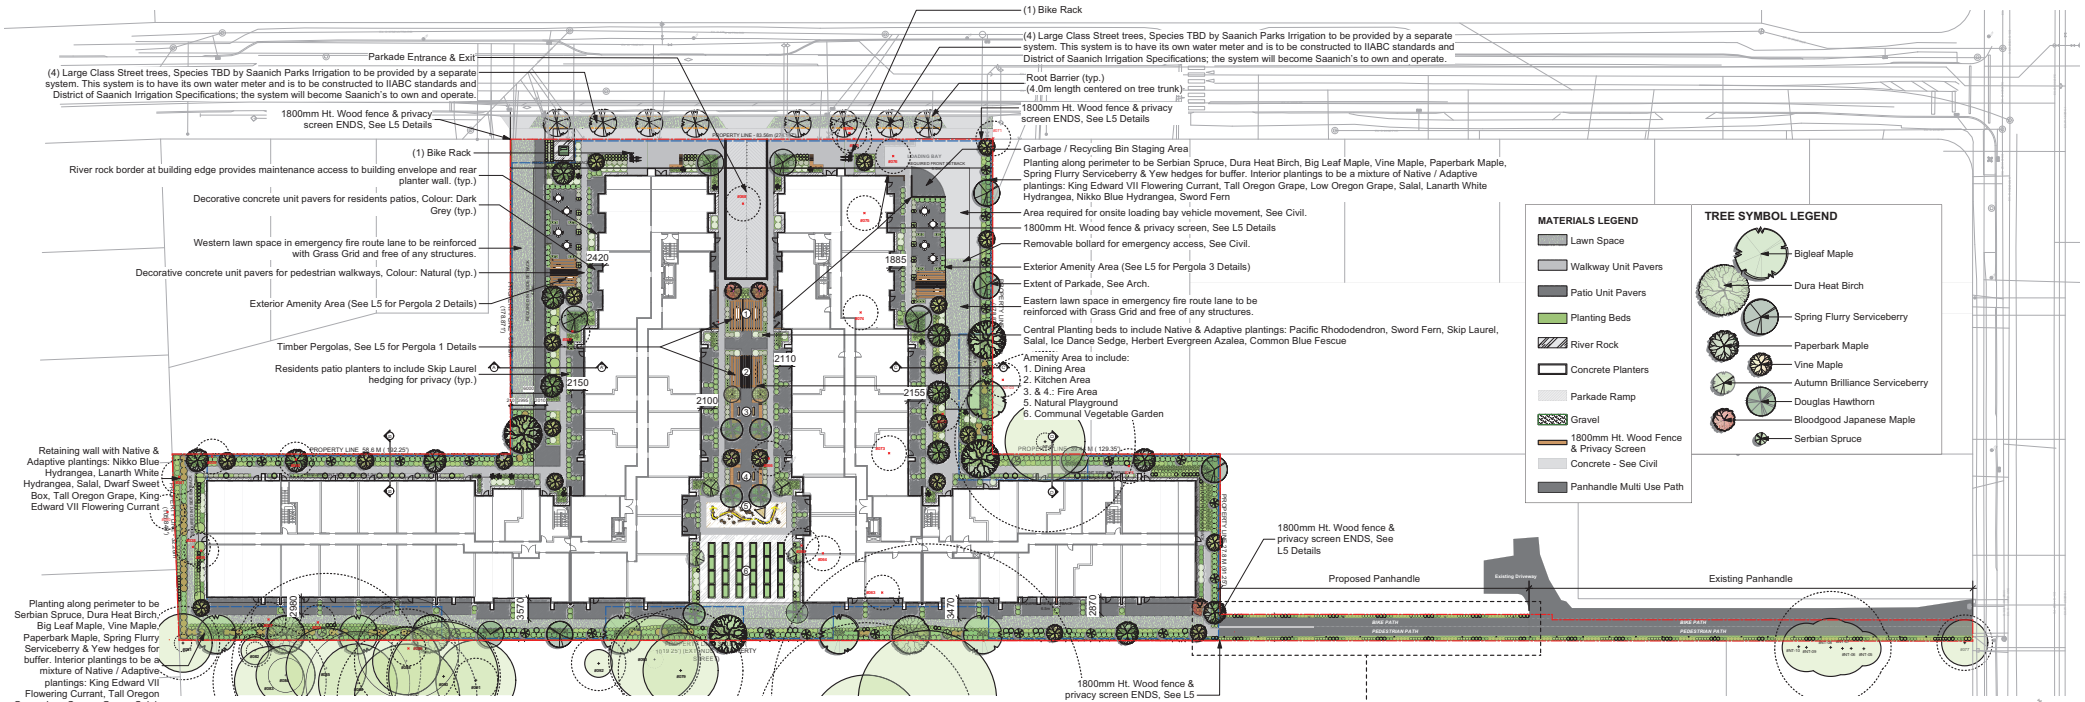

1 Edgelow + Finnerty | Landscape Concept Plan | Full Site
Scale: 1:400

Recommended Nursery Stock

Trees

On Site Total: 99

Off Site Total: 8

Botanical Name	Common Name	Size
Acer circinatum	Vine Maple	4cm cal.
Acer griseum	Paperbark Maple	6cm cal.
Acer macrophyllum	Big Leaf Maple	6cm cal.
Acer palmatum 'Bloodgood'	Bloodgood Japanese Maple	4cm cal.
Acer palmatum 'Sango Kaku'	Coral Bark Japanese Maple	4cm cal.
Amelanchier laevis 'JFS-Arb'	Spring Flurry Serviceberry	6cm cal.
Amelanchier x grandiflora 'Autumn Brilliance'	Autumn Brilliance Serviceberry	4cm cal.
Betula nigra 'BNMTF'	Dura Heat River Birch	6cm cal.
Crataegus douglasii	Douglas Hawthorn	4cm cal.
Picea omorika	Serbian Spruce	3m ht.

Large Shrubs

On Site Total: 601

Botanical Name	Common Name	Size
Philadelphus 'Belle Etoile'	Belle Etoile Mock Orange	#5 Pot
Prunus laurocerasus 'Schiplaensis'	Skip Laurel	1.0m ht.
Taxus x media 'Hicksii'	Hicks Yew	1.2m ht.

Medium Shrubs

On Site Total: 592

Botanical Name	Common Name	Size
Azalea japonica 'Herbert'	Herbert Evergreen Azalea	#3 Pot
Hydrangea macrophylla 'Lanarth White'	Lanarth White Hydrangea	#3 Pot
Hydrangea macrophylla 'Nikko Blue'	Nikko Blue Hydrangea	#3 Pot
Mahonia aquifolium	Tall Oregon Grape	#3 Pot
Rhododendron macrophyllum	Pacific Rhododendron	#3 Pot
Ribes sanguineum 'King Edward VII'	King Edward VII Flowering Currant	#3 pot
Symphoricarpos albus	Snowberry	#3 Pot

Small Shrubs

On Site Total: 1188

Botanical Name	Common Name	Size
Cornus kelseyi	Kelsey Dogwood	#1 Pot
Gaultheria shallon	Salal	#1 Pot
Mahonia nervosa	Low Oregon Grape	#1 pot

Perennials, Annuals and Ferns

On Site Total: 458

Botanical Name	Common Name	Size
Carex 'Ice Dance'	Variegated Sedge	#1 Pot
Fetuca glauca	Common Blue Fescue	#1 Pot
Polystichum munitum	Sword Fern	#1 Pot

Notes:

1. All work to be completed to the current (2024) Canadian Landscape Standard.
2. All soft landscape to be irrigated with an automatic irrigation system

TREE PRECEDENT IMAGES

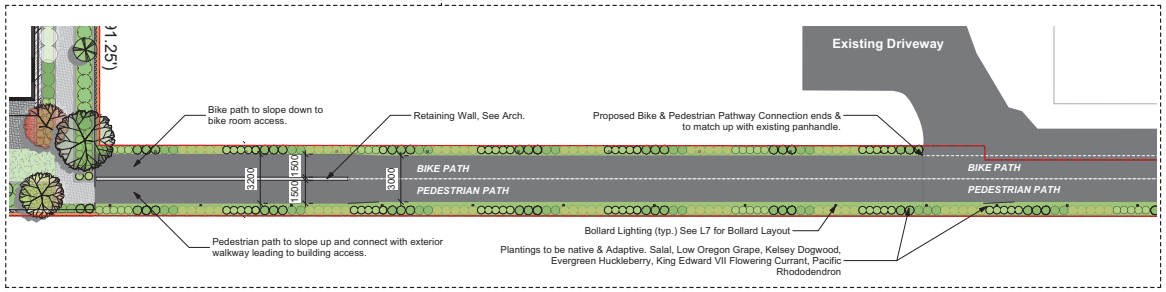

2 Proposed Panhandle Treatment
Scale: 1:150

RECEIVED
MARCH 12 2026
PLANNING DEPT.
DISTRICT OF SAANICH

Edgelow + Finnerty | Landscape Concept Plan - Full Site

L1

LADR LANDSCAPE ARCHITECTS

Project No: 2417 10-02-2025

#3-864 Queens Ave. Victoria B.C. V8T 1M5
Phone: (250) 598-0105