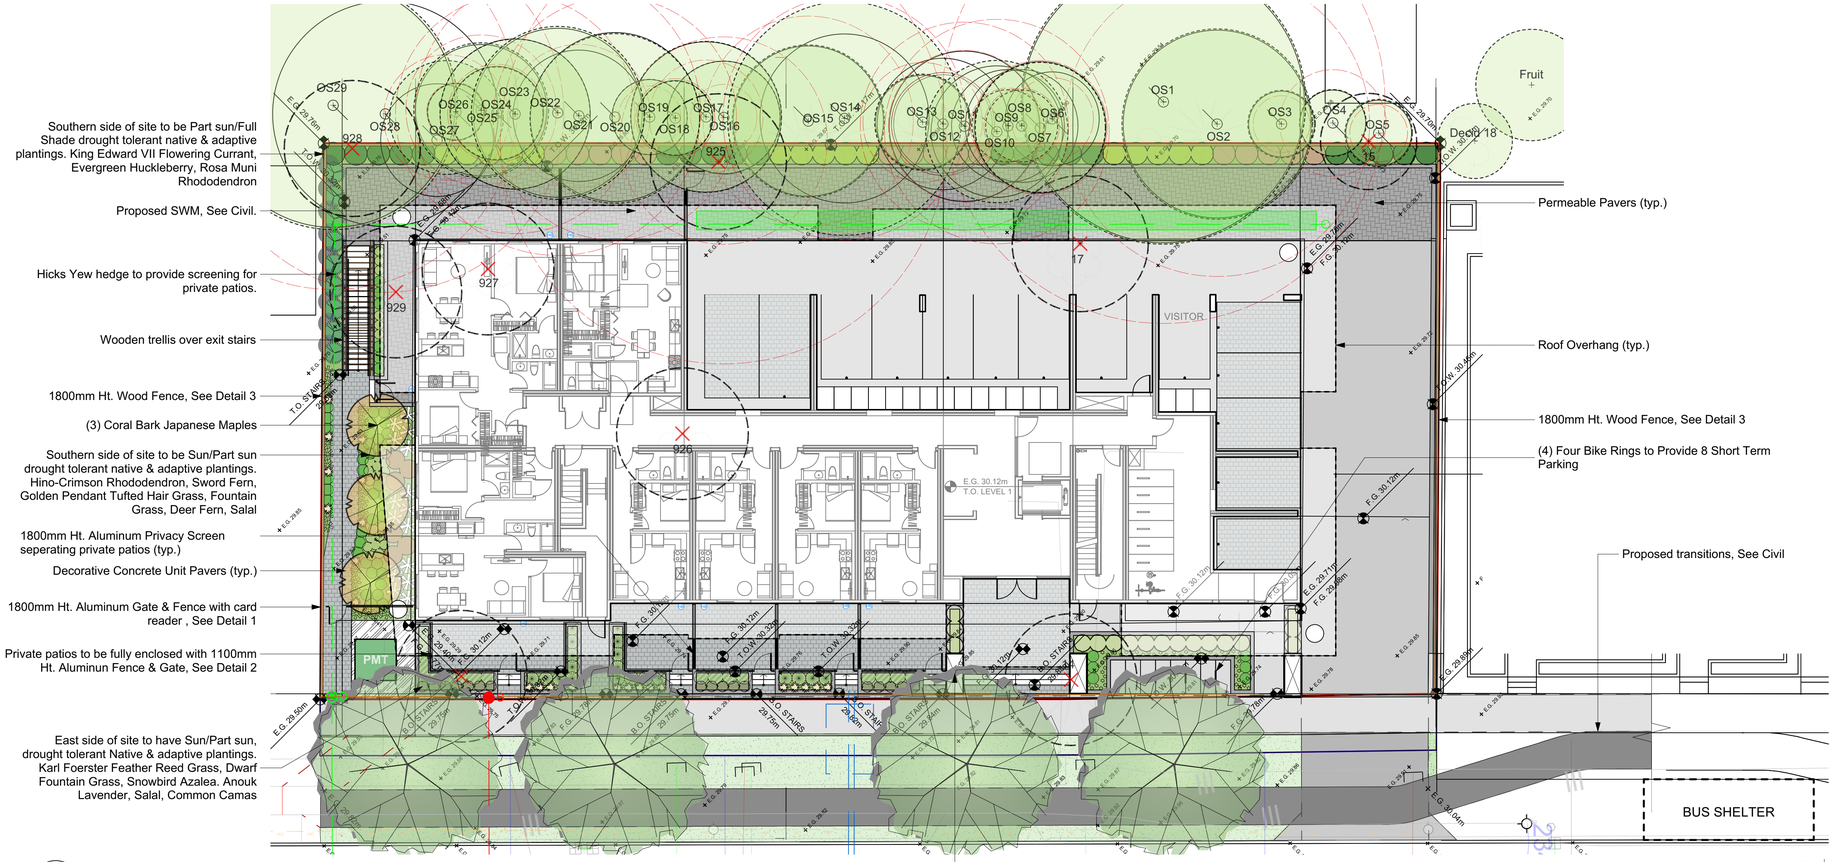

1 3224 Shelbourne Sreet | Landscape Concept
Scale: 1:150

Recommended Nursery Stock

Trees

ID	Quantity	Botanical Name	Common Name	Size
On Site Total: 3		Acer palmatum 'Sango Kaku'	Coral bark Japanese Maple	6cm cal.
Off Site Total: 4		Platanus x acerifolia 'Bloodgood'	London Plane	6cm cal.

Large Shrubs

Total: 9

Botanical Name	Common Name	Size
Taxus x media 'Hicksii'	Hicks Yew	1.2m ht.

Medium Shrubs

Total: 90

Botanical Name	Common Name	Size
Azalea 'Snowbird'	Snowbird Azalea	#3 pot
Rhododendron 'Hino-crimson'	Evergreen Azalea	#3 pot
Rhododendron macrophyllum	Pacific Rhododendron	#3 pot
Rhododendron 'Rosa Mundi'	Rosa Mundi Rhododendron	#3 pot
Ribes sanguineum 'King Edward VII'	King Edward VII Flowering Currant	#3 pot
Vaccinium ovatum	Evergreen Huckleberry	#3 pot

Small Shrubs

Total: 70

Botanical Name	Common Name	Size
Gaultheria shallon	Salal	#1 pot

Perennials, Annuals and Ferns

Total: 217

Botanical Name	Common Name	Size
Blechnum spicant	Deer Fern	#1 pot
Calamagrostis x acutiflora 'Karl Foerster'	Karl Foerster Feather Reed Grass	#1 Pot
Camassia quamash	Common Camas	#1 pot
Deschampsia caespitosa 'Goldhaenge'	Golden Pendant Tufted Hair Grass	#1 pot
Echinacea purpurea 'Magnus'	Purple Coneflower	#1 pot
Lavandula stoechas 'Anouk'	Anouk Lavender	#1 pot
Pennisetum alopecuroides 'Hameln'	Dwarf Fountain Grass	#1 pot
Polystichum munitum	Sword Fern	#1 pot

Notes:
1. All work to be completed to current **(CLS)** Canadian Landscape Standards
2. All soft landscape to be irrigated with an automatic irrigation system. The boulevard tree irrigation system shall be installed by the applicant's contractor to IIABC and District of Saanich specifications using a double ring drip system with a double check valve. The boulevard tree irrigation system must be on its own timer which is readily accessible to Saanich Parks staff at all times. The irrigation contractor provide a drawing to Saanich Parks for review and approval that shows the proposed system. The irrigation system installation requires inspection intervals by Saanich Parks as laid out in the Saanich irrigation specifications.
3. A root barrier is required along all hardscape adjacent to the tree planting locations.

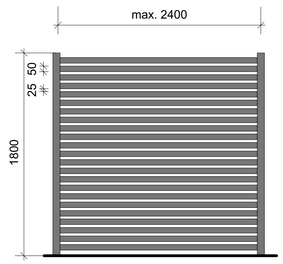

1 L1 1800mm Ht. Aluminum Privacy Screen
Scale: 1:25

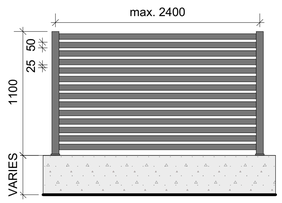

2 L1 1100mm Ht. Aluminum Fence On Planter
Scale: 1:25

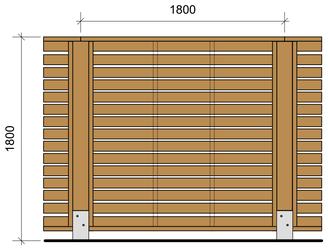

3 L1 1800mm Ht. Wood Fence
Scale: 1:25

MATERIALS LEGEND

- Decorative Concrete Unit Pavers
- Planting Bed
- River Rock
- Grass Boulevard
- City Sidewalk, See Civil
- Bike Lane, See Civil
- 1800mm Ht. Black Power Coat Aluminum Picket Fence
- 1800mm Ht. Wood Privacy Screen
- Permeable Pavers

RECEIVED
Oct 23, 2026
PLANNING DEPT.
DISTRICT OF SAANICH

Rev. G: Oct 22 - 26
Rev. F: Apr 02 - 26
Rev. E: Feb 10 - 26
Rev. D: Dec 11 - 24
Rev. C: Nov 15 - 24
Rev. B: Oct 24 - 24
Rev. A: Aug 30 - 24

3224 Shelbourne Street | Landscape Concept Plan

L1/6

LADR LANDSCAPE ARCHITECTS
#3-864 Queens Ave. Victoria B.C. V8T 1M5
Phone: (250) 598-0105

Project No: 2407 06-11-2024