## WINTER SOLSTICE

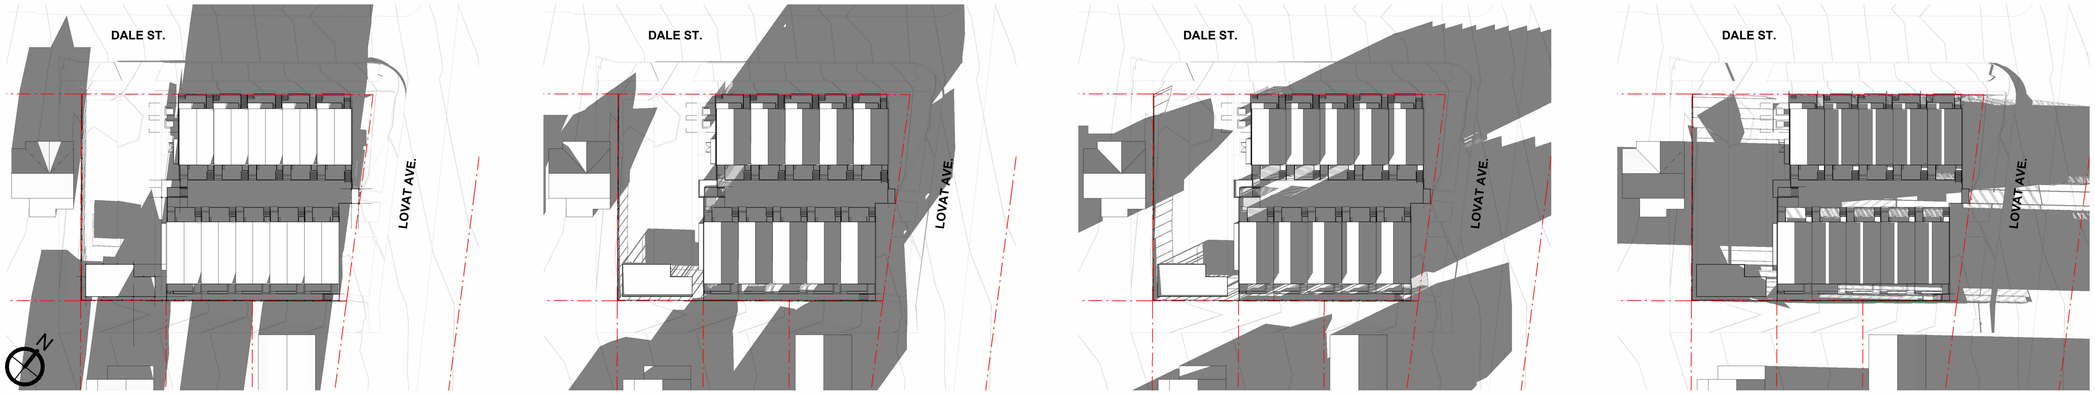


10AM | 12PM | 2PM | 5PM

## SPRING / AUTUMN EQUINOX

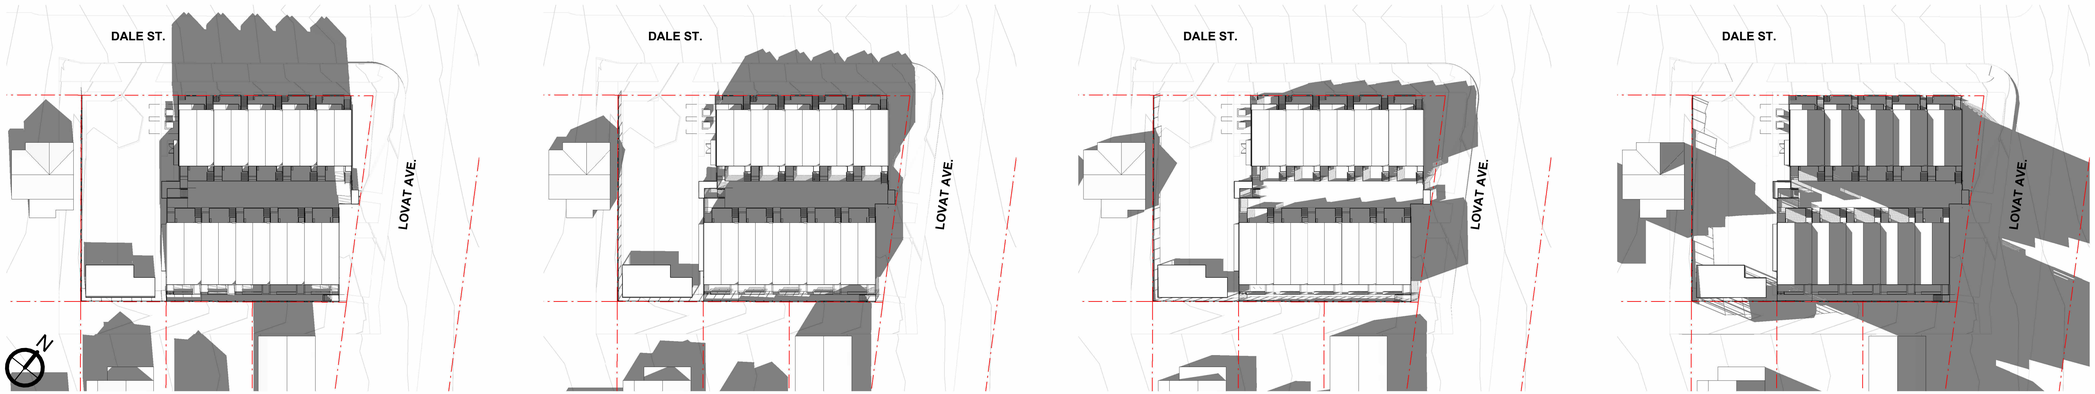


10AM | 12PM | 2PM | 5PM

## SUMMER SOLSTICE

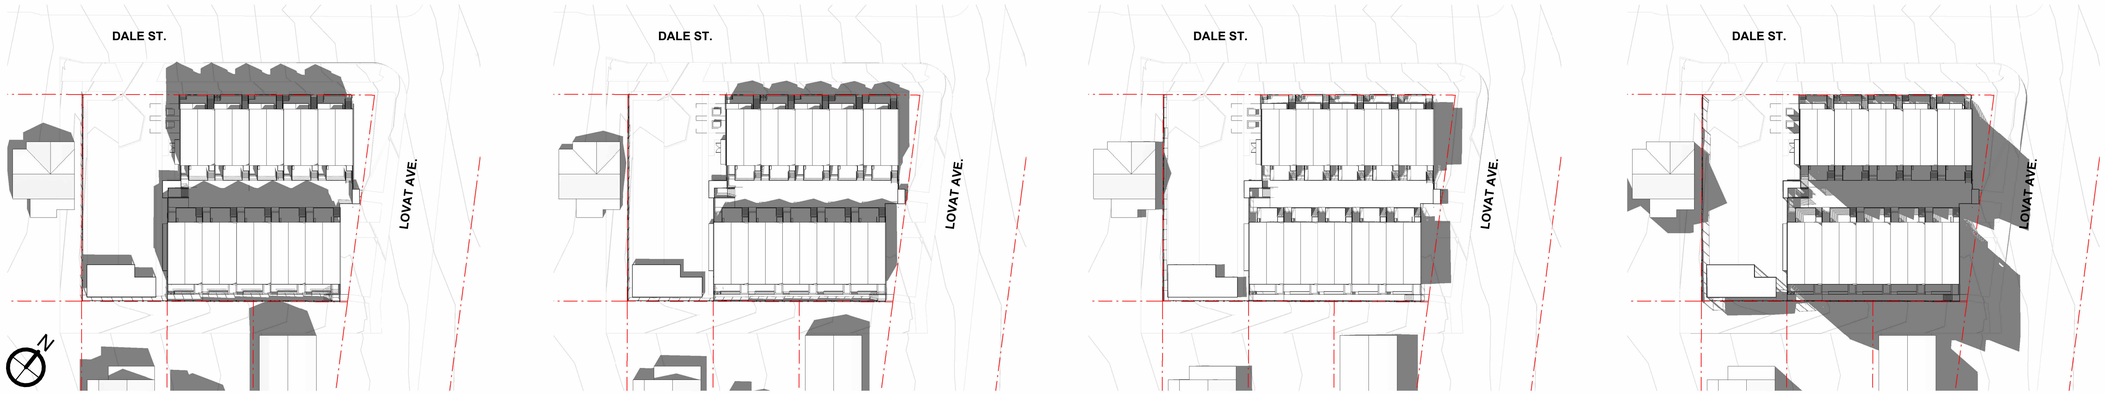


10AM | 12PM | 2PM | 5PM

FOLD Architects Inc
738 Fort Street, Victoria, BC, V8W 1H2
t:604.720.7955
www.foldarchitecture.ca

REGISTERED ARCHITECT
SONNEN MARCELLA SEOAN
BRITISH COLUMBIA
DIGITALLY SEALED
2026-05-01

All drawings and specifications are the copyright property of Fold Architecture Inc. Use or reproduction of documents in whole or in part is subject to the Architect's specific consent.

Dimensions shown on these drawings represent design intent. Confirmation of field dimensions is the responsiblity of the Contractor. Verify all dimension and report all discrepancies to the Architect.

Do not scale these drawings.

| No. | Description | Date |
|---|---|---|
| 1 | ISSUED FOR RZ DP SUBMISSION | 25.12.04 |

LARGE & CO.

# DALE / LOVAT TOWNHOUSES

# SHADOW STUDIES

| | |
|---|---|
| Project number | 25007 |
| Date | 2026.05.01 |
| Drawn by | SH |
| Checked by | SS |

A.008

| | |
|---|---|
| Scale | 1 : 500 |
| Printed | 2026-05-01 12:30:57 PM |