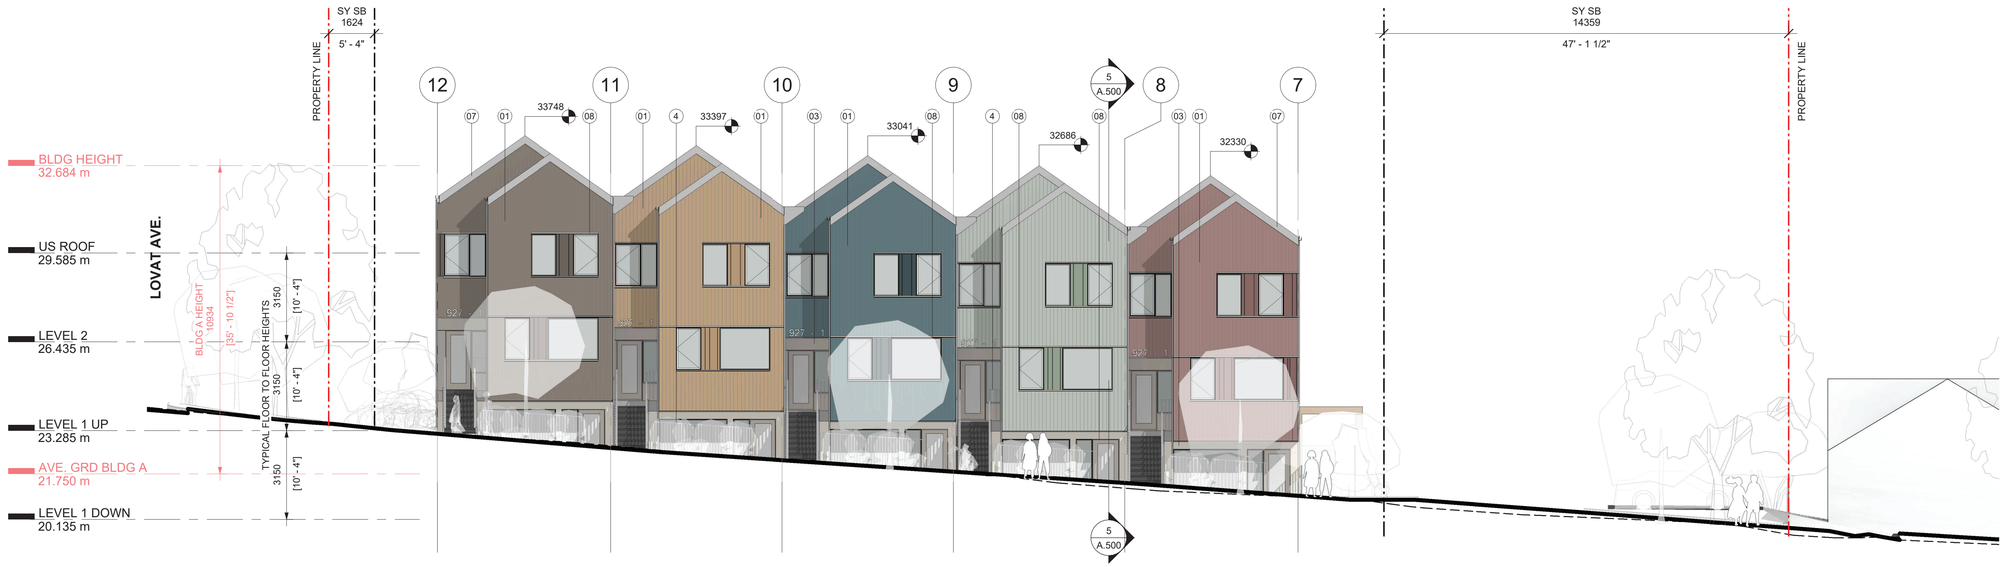

1 NORTH P.L. ELEVATION (DALE)
1 : 100

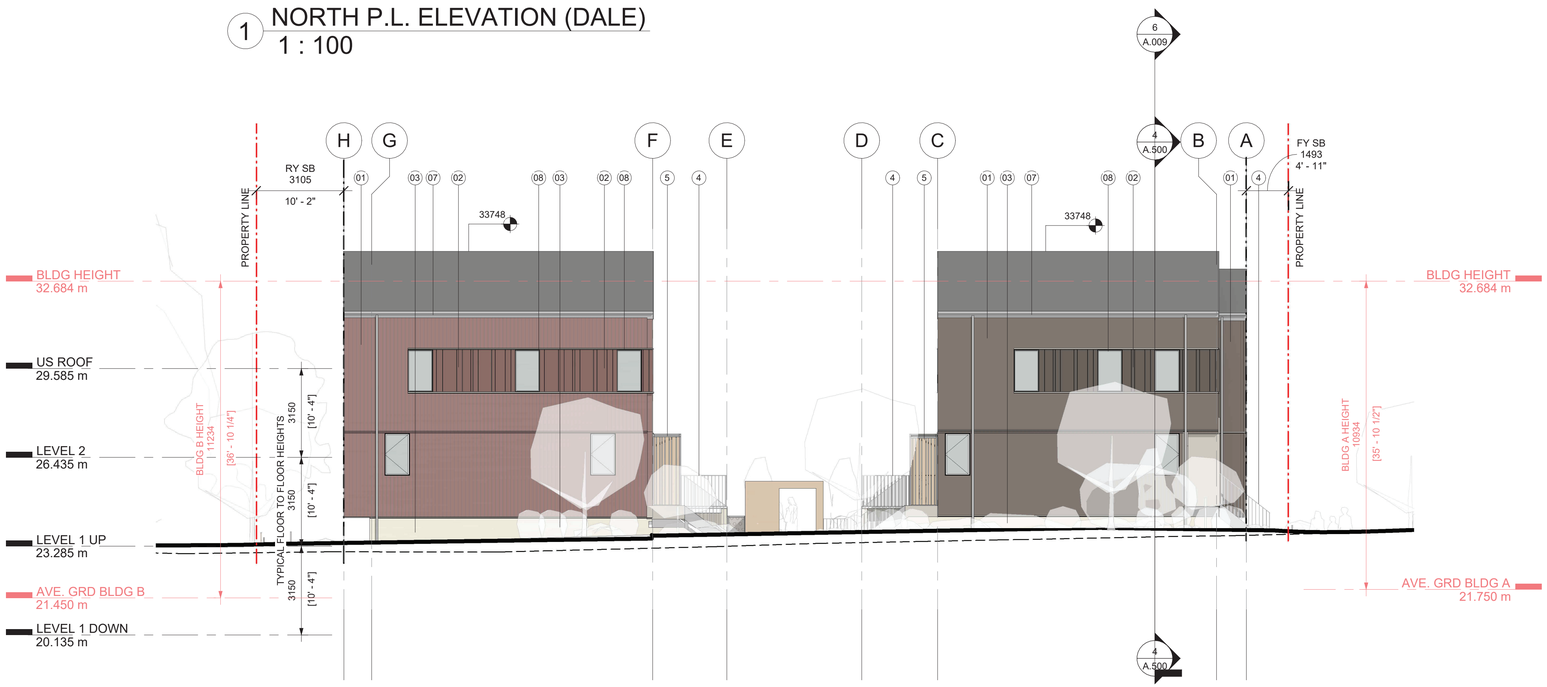

2 EAST P.L. ELEVATION (LOVAT)
1 : 100

MATERIAL FINISHES

1. **CEMENTITIOUS PANEL (TYPE 1)**
   STANDARDIZED VERTICAL ORIENTATION,
   PAINT FINISH - *REFER TO ELEVATIONS*
2. **CEMENTITIOUS PANEL (TYPE 2)**
   VARIEGATED VERTICAL ORIENTATION,
   PAINT FINISH - *REFER TO ELEVATIONS*
3. **STUCCO WALL FINISH**
   WARM WHITE PAINT FINISH
4. **VERTICAL PICKET GUARD**
   GALVANIZED FINISH
5. **PRIVACY SCREEN**
   VERTICAL VARIEGATED WOOD IN METAL FRAME
7. **METAL FASCIA, GUTTER, RWL**
   GALVANIZED FINISH
8. **VINYL WINDOW/DOOR**
   WHITE FINISH

RECEIVED
JAN 02 2026
PLANNING DEPT.
DISTRICT OF SAANICH

FOLD Architects Inc
738 Fort Street, Victoria, BC, V8W 1H2
t:604.720.7955
www.foldarchitecture.ca

REGISTERED ARCHITECT
SCOTT MARCELLA SHORT
BRITISH COLUMBIA
DIGITALLY SEALED
2025-12-12

All drawings and specifications are the copyright property of Fold Architecture Inc. Use or reproduction of documents in whole or in part is subject to the Architect's specific consent.

Dimensions shown on these drawings represent design intent. Confirmation of field dimensions is the responsibility of the Contractor. Verify all dimension and report all discrepancies to the Architect.

Do not scale these drawings.

No.	Description	Date
7	ISSUED FOR RZ DP SUBMISSION	25.12.04

LARGE & CO.

DALE / LOVAT TOWNHOUSES

BUILDING ELEVATIONS

Project number	25007
Date	2025.12.04
Drawn by	SH
Checked by	SS

A.400

Scale	As indicated
Printed	2025-12-11 10:42:01 AM

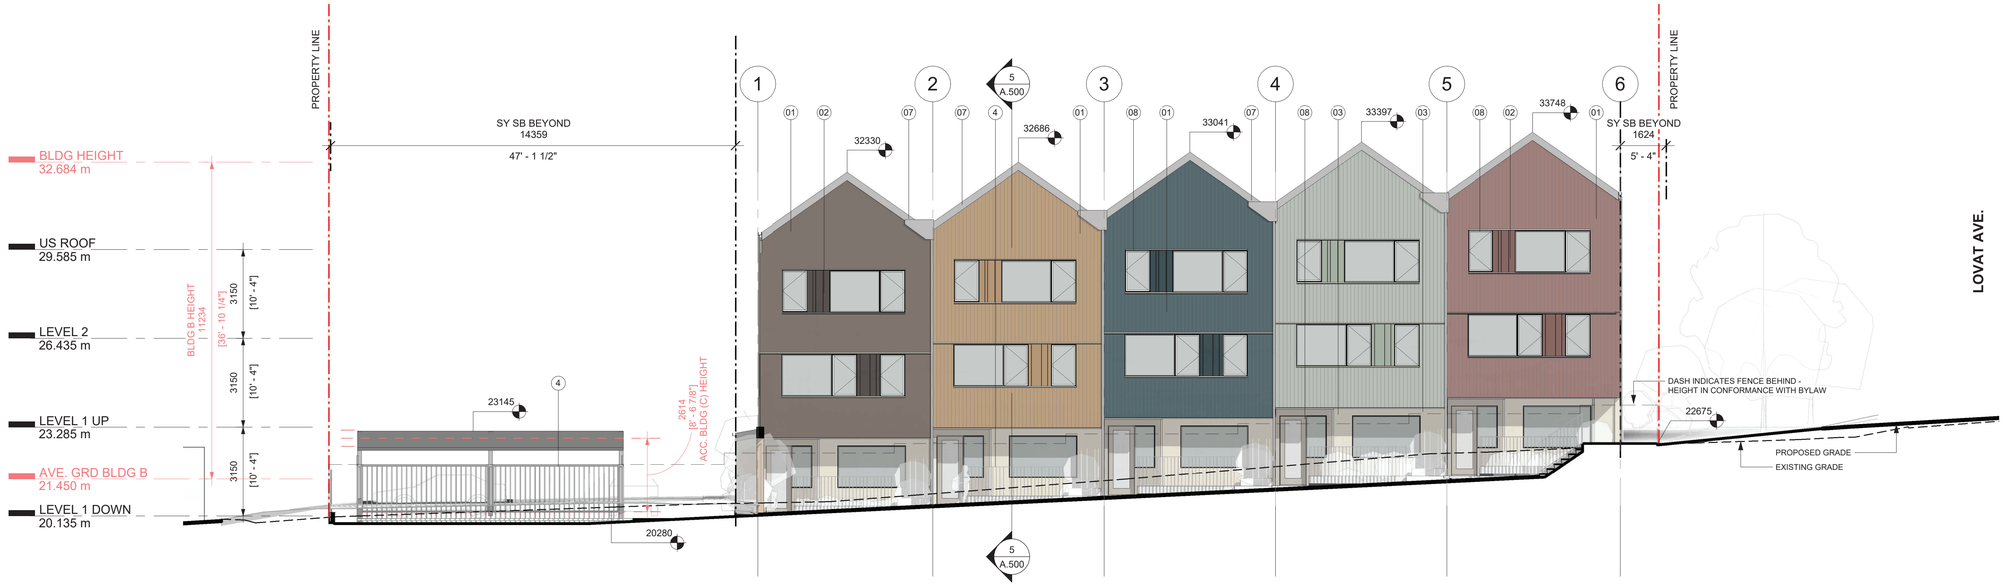

2 SOUTH P.L. ELEVATION
1 : 100

1 WEST P.L. ELEVATION
1 : 100

MATERIAL FINISHES

1. **CEMENTITIOUS PANEL (TYPE 1)**
   STANDARDIZED VERTICAL ORIENTATION,
   PAINT FINISH - *REFER TO ELEVATIONS*
2. **CEMENTITIOUS PANEL (TYPE 2)**
   VARIEGATED VERTICAL ORIENTATION,
   PAINT FINISH - *REFER TO ELEVATIONS*
3. **STUCCO WALL FINISH**
   WARM WHITE PAINT FINISH
4. **VERTICAL PICKET GUARD**
   GALVANIZED FINISH
5. **PRIVACY SCREEN**
   VERTICAL VARIEGATED WOOD IN METAL FRAME
7. **METAL FASCIA, GUTTER, RWL**
   GALVANIZED FINISH
8. **VINYL WINDOW/DOOR**
   WHITE FINISH

FOLD Architects Inc
738 Fort Street, Victoria, BC, V8W 1H2
t:604.720.7955
www.foldarchitecture.ca

REGISTERED ARCHITECT
SCOTT MARCELLA SHEWCHUK
BRITISH COLUMBIA

DIGITALLY SEALED
2025-12-12

All drawings and specifications are the copyright property of Fold Architecture Inc. Use or reproduction of documents in whole or in part is subject to the Architect's specific consent.

Dimensions shown on these drawings represent design intent. Confirmation of field dimensions is the responsibility of the Contractor. Verify all dimension and report all discrepancies to the Architect.

Do not scale these drawings.

No.	Description	Date
7	ISSUED FOR RZ DP SUBMISSION	25.12.04

LARGE & CO.

DALE / LOVAT TOWNHOUSES

BUILDING ELEVATIONS

Project number	25007
Date	2025.12.04
Drawn by	SH
Checked by	SS

A.401

Scale	As indicated
Printed	2025-12-11 10:42:15 AM

1 DALE ST ELEVATION
1 : 200

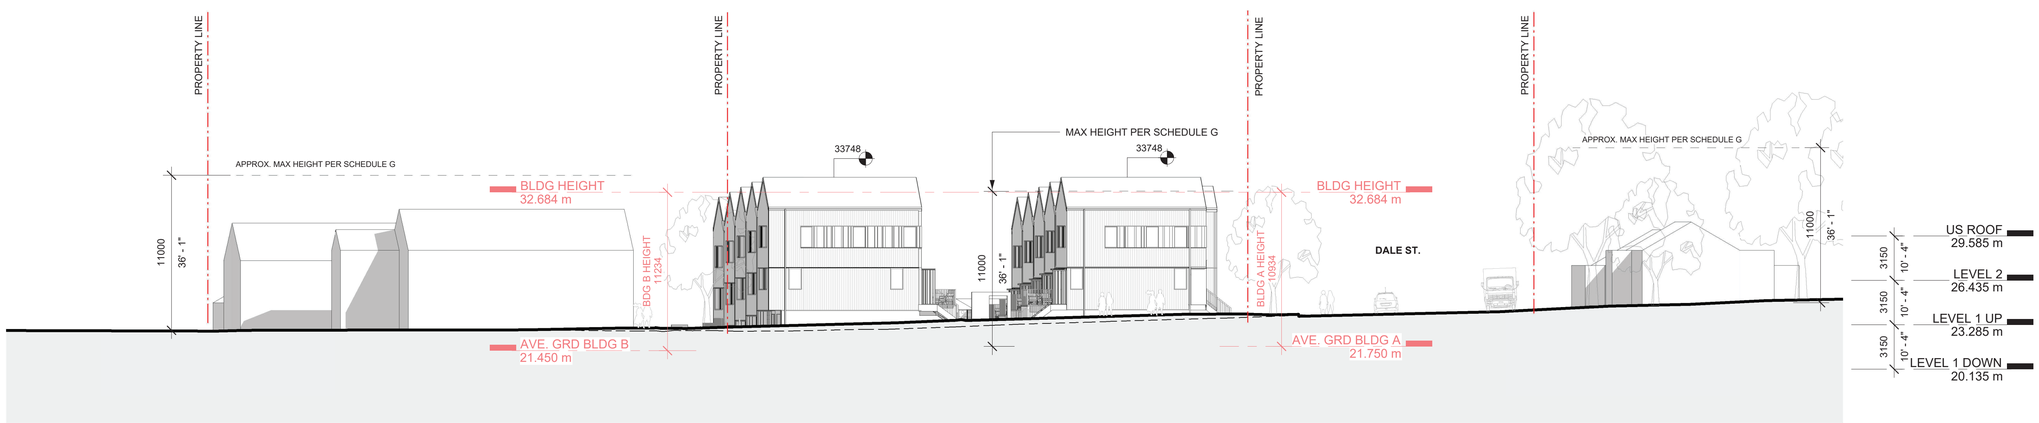

2 LOVAT AVE ELEVATION
1 : 200

FOLD Architects Inc
738 Fort Street, Victoria, BC, V8W 1H2
t:604.720.7955
www.foldarchitecture.ca

REGISTERED ARCHITECT
SHANNON MARCELLA SS
BRITISH COLUMBIA

DIGITALLY SEALED
2025-12-12

All drawings and specifications are the copyright property of Fold Architecture Inc. Use or reproduction of documents in whole or in part is subject to the Architect's specific consent.

Dimensions shown on these drawings represent design intent. Confirmation of field dimensions is the responsibility of the Contractor. Verify all dimension and report all discrepancies to the Architect.

Do not scale these drawings.

No.	Description	Date
7	ISSUED FOR RZ DP SUBMISSION	25.12.04

LARGE & CO.

DALE / LOVAT TOWNHOUSES

CONTEXT ELEVATIONS

Project number	25007
Date	2025.12.04
Drawn by	MW/SH
Checked by	SS

A.007

Scale	1 : 200
Printed	2025-12-11 10:40:16 AM