


1	2025/08/01	ISSUED FOR PRE-APPLICATION
2	2025/09/09	ISSUED FOR CLASS D COST ESTIMATE
3	2025/11/21	ISSUED FOR DP APPLICATION
4	2026/01/15	ISSUED FOR 100% DD
6	2026/03/13	ISSUED FOR DP RE-SUBMISSION
7	2026/05/20	ISSUED FOR DP RE-SUBMISSION

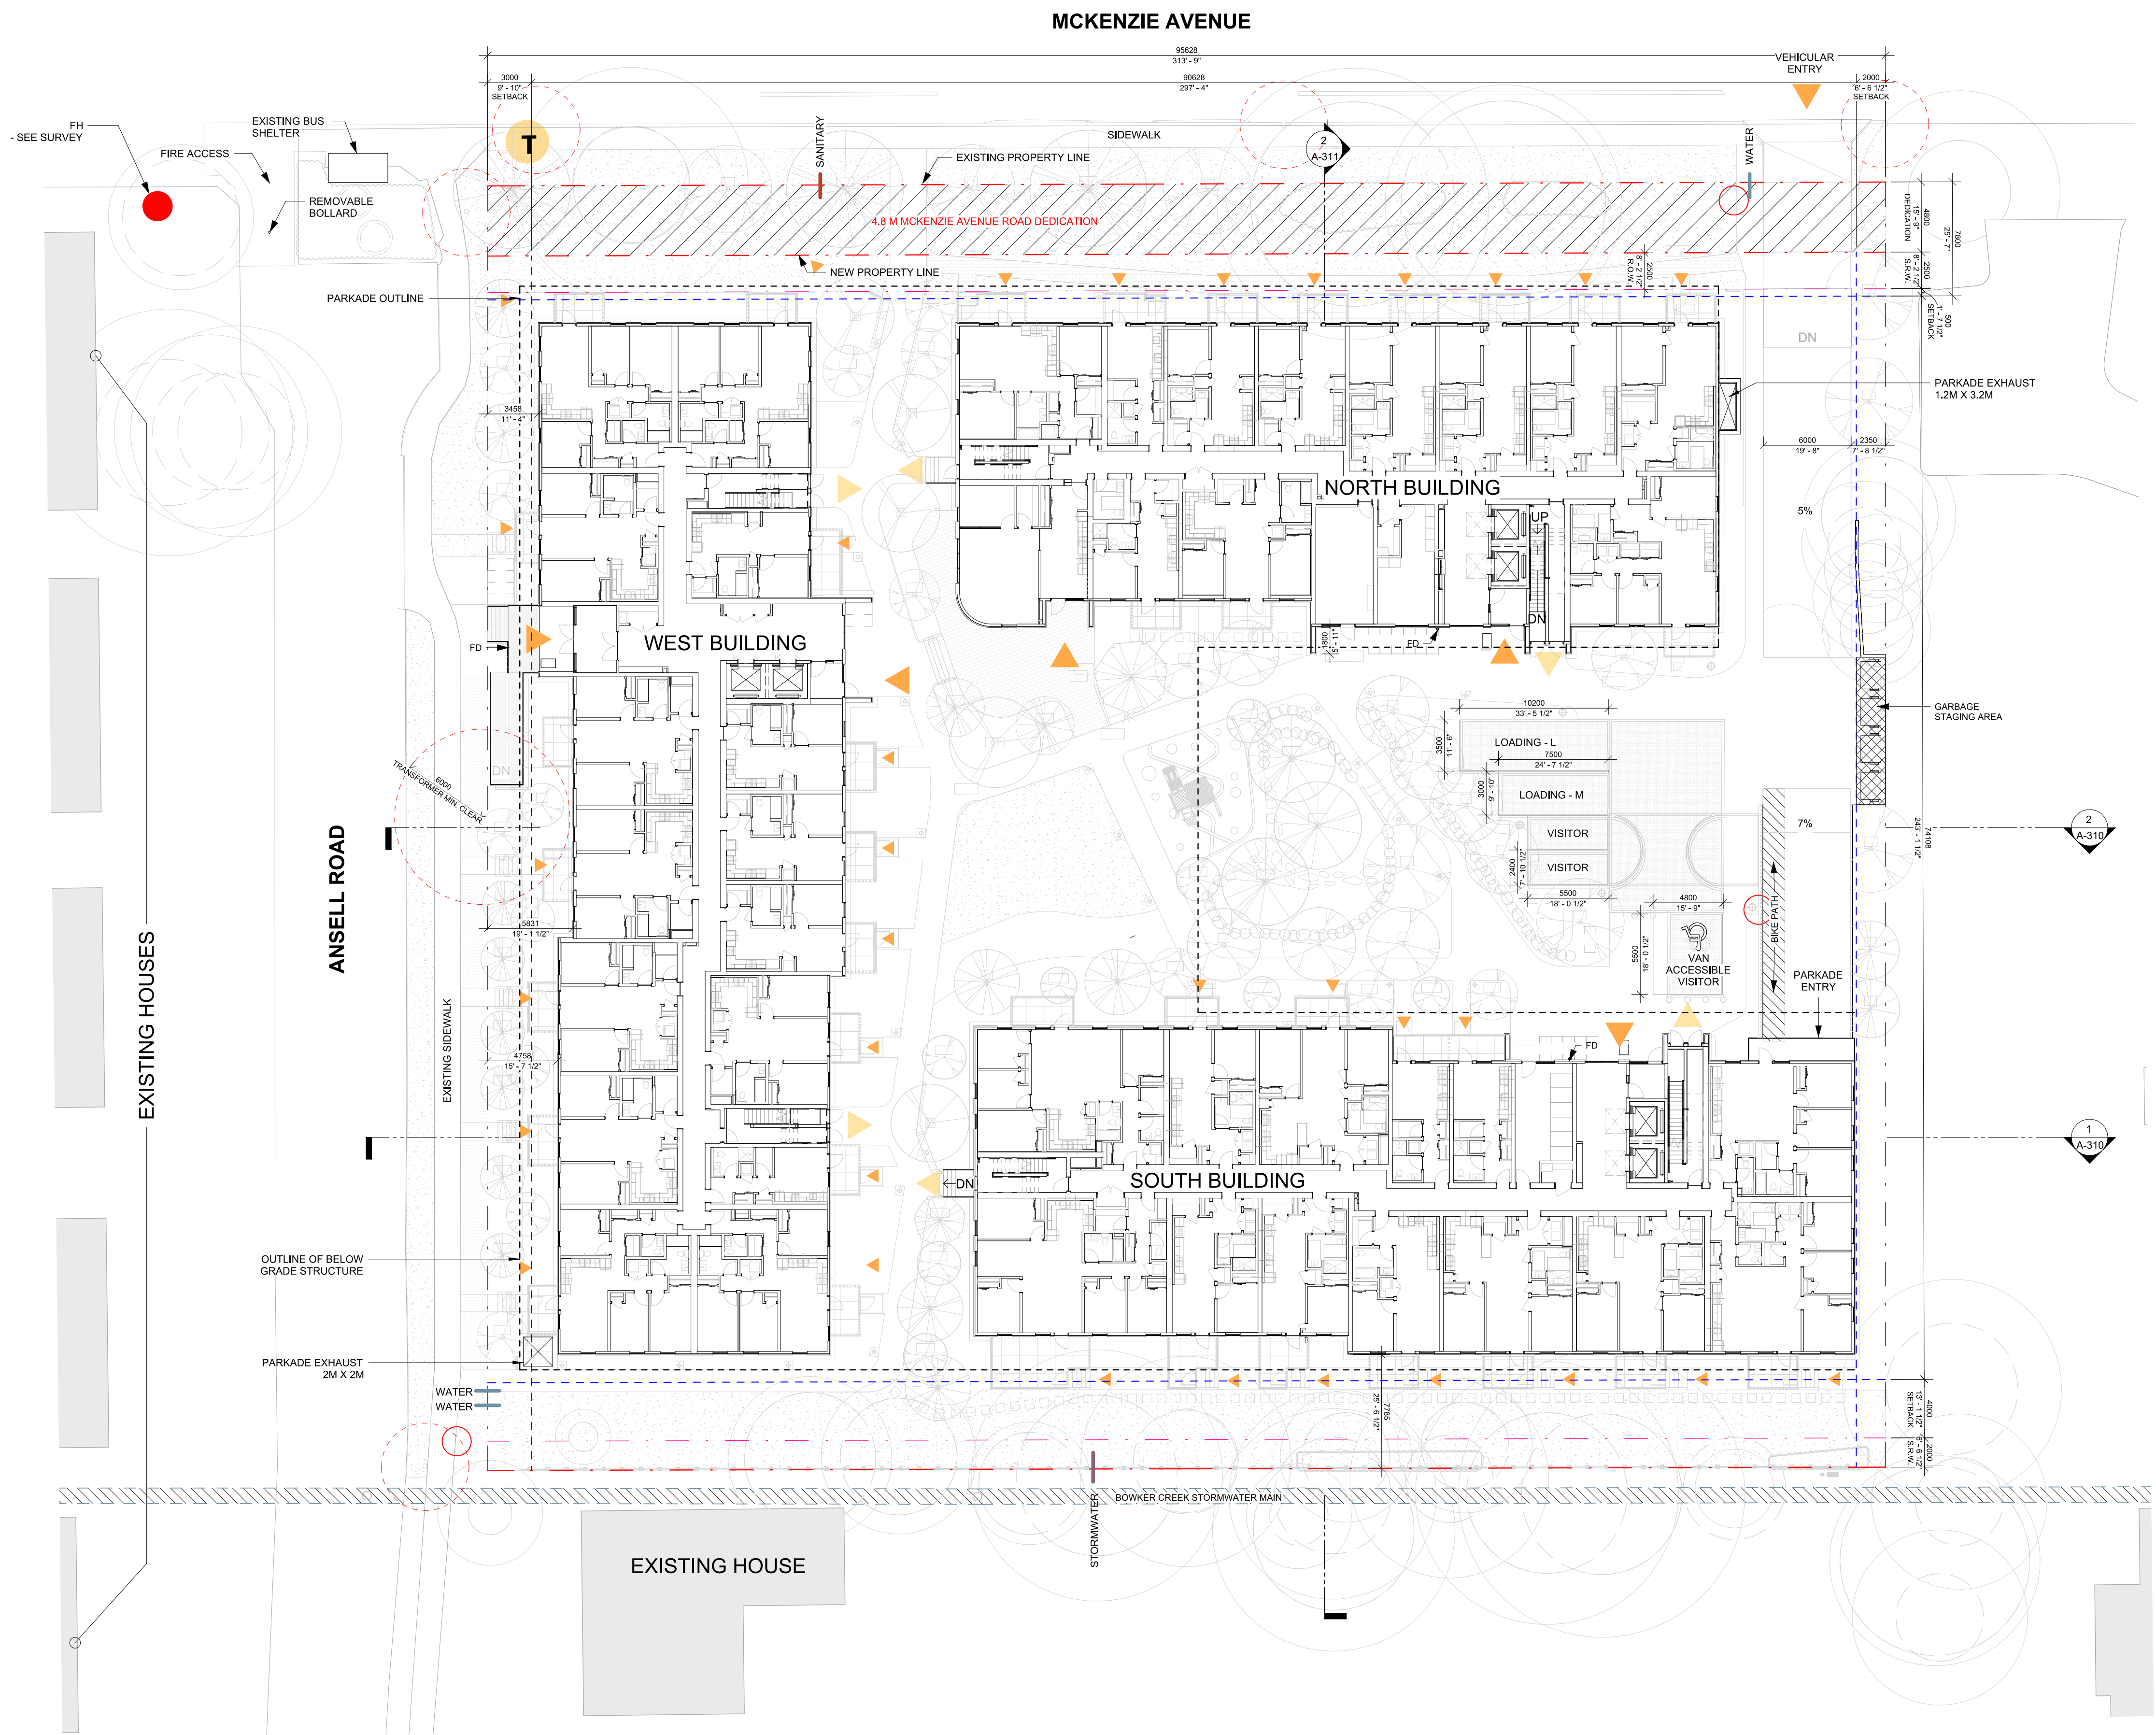

SITE PLAN LEGEND

- PROPOSED ROAD DEDICATION
- EXISTING PROPERTY LINE
- PROPOSE PROPERTY LINE
- SETBACK
- S.R.W.
- EXISTING FIRE HYDRANT
- PROPOSED FIRE HYDRANT
- PRIMARY ENTRY
- SUITE ENTRY
- EXIT
- BUS STOP