


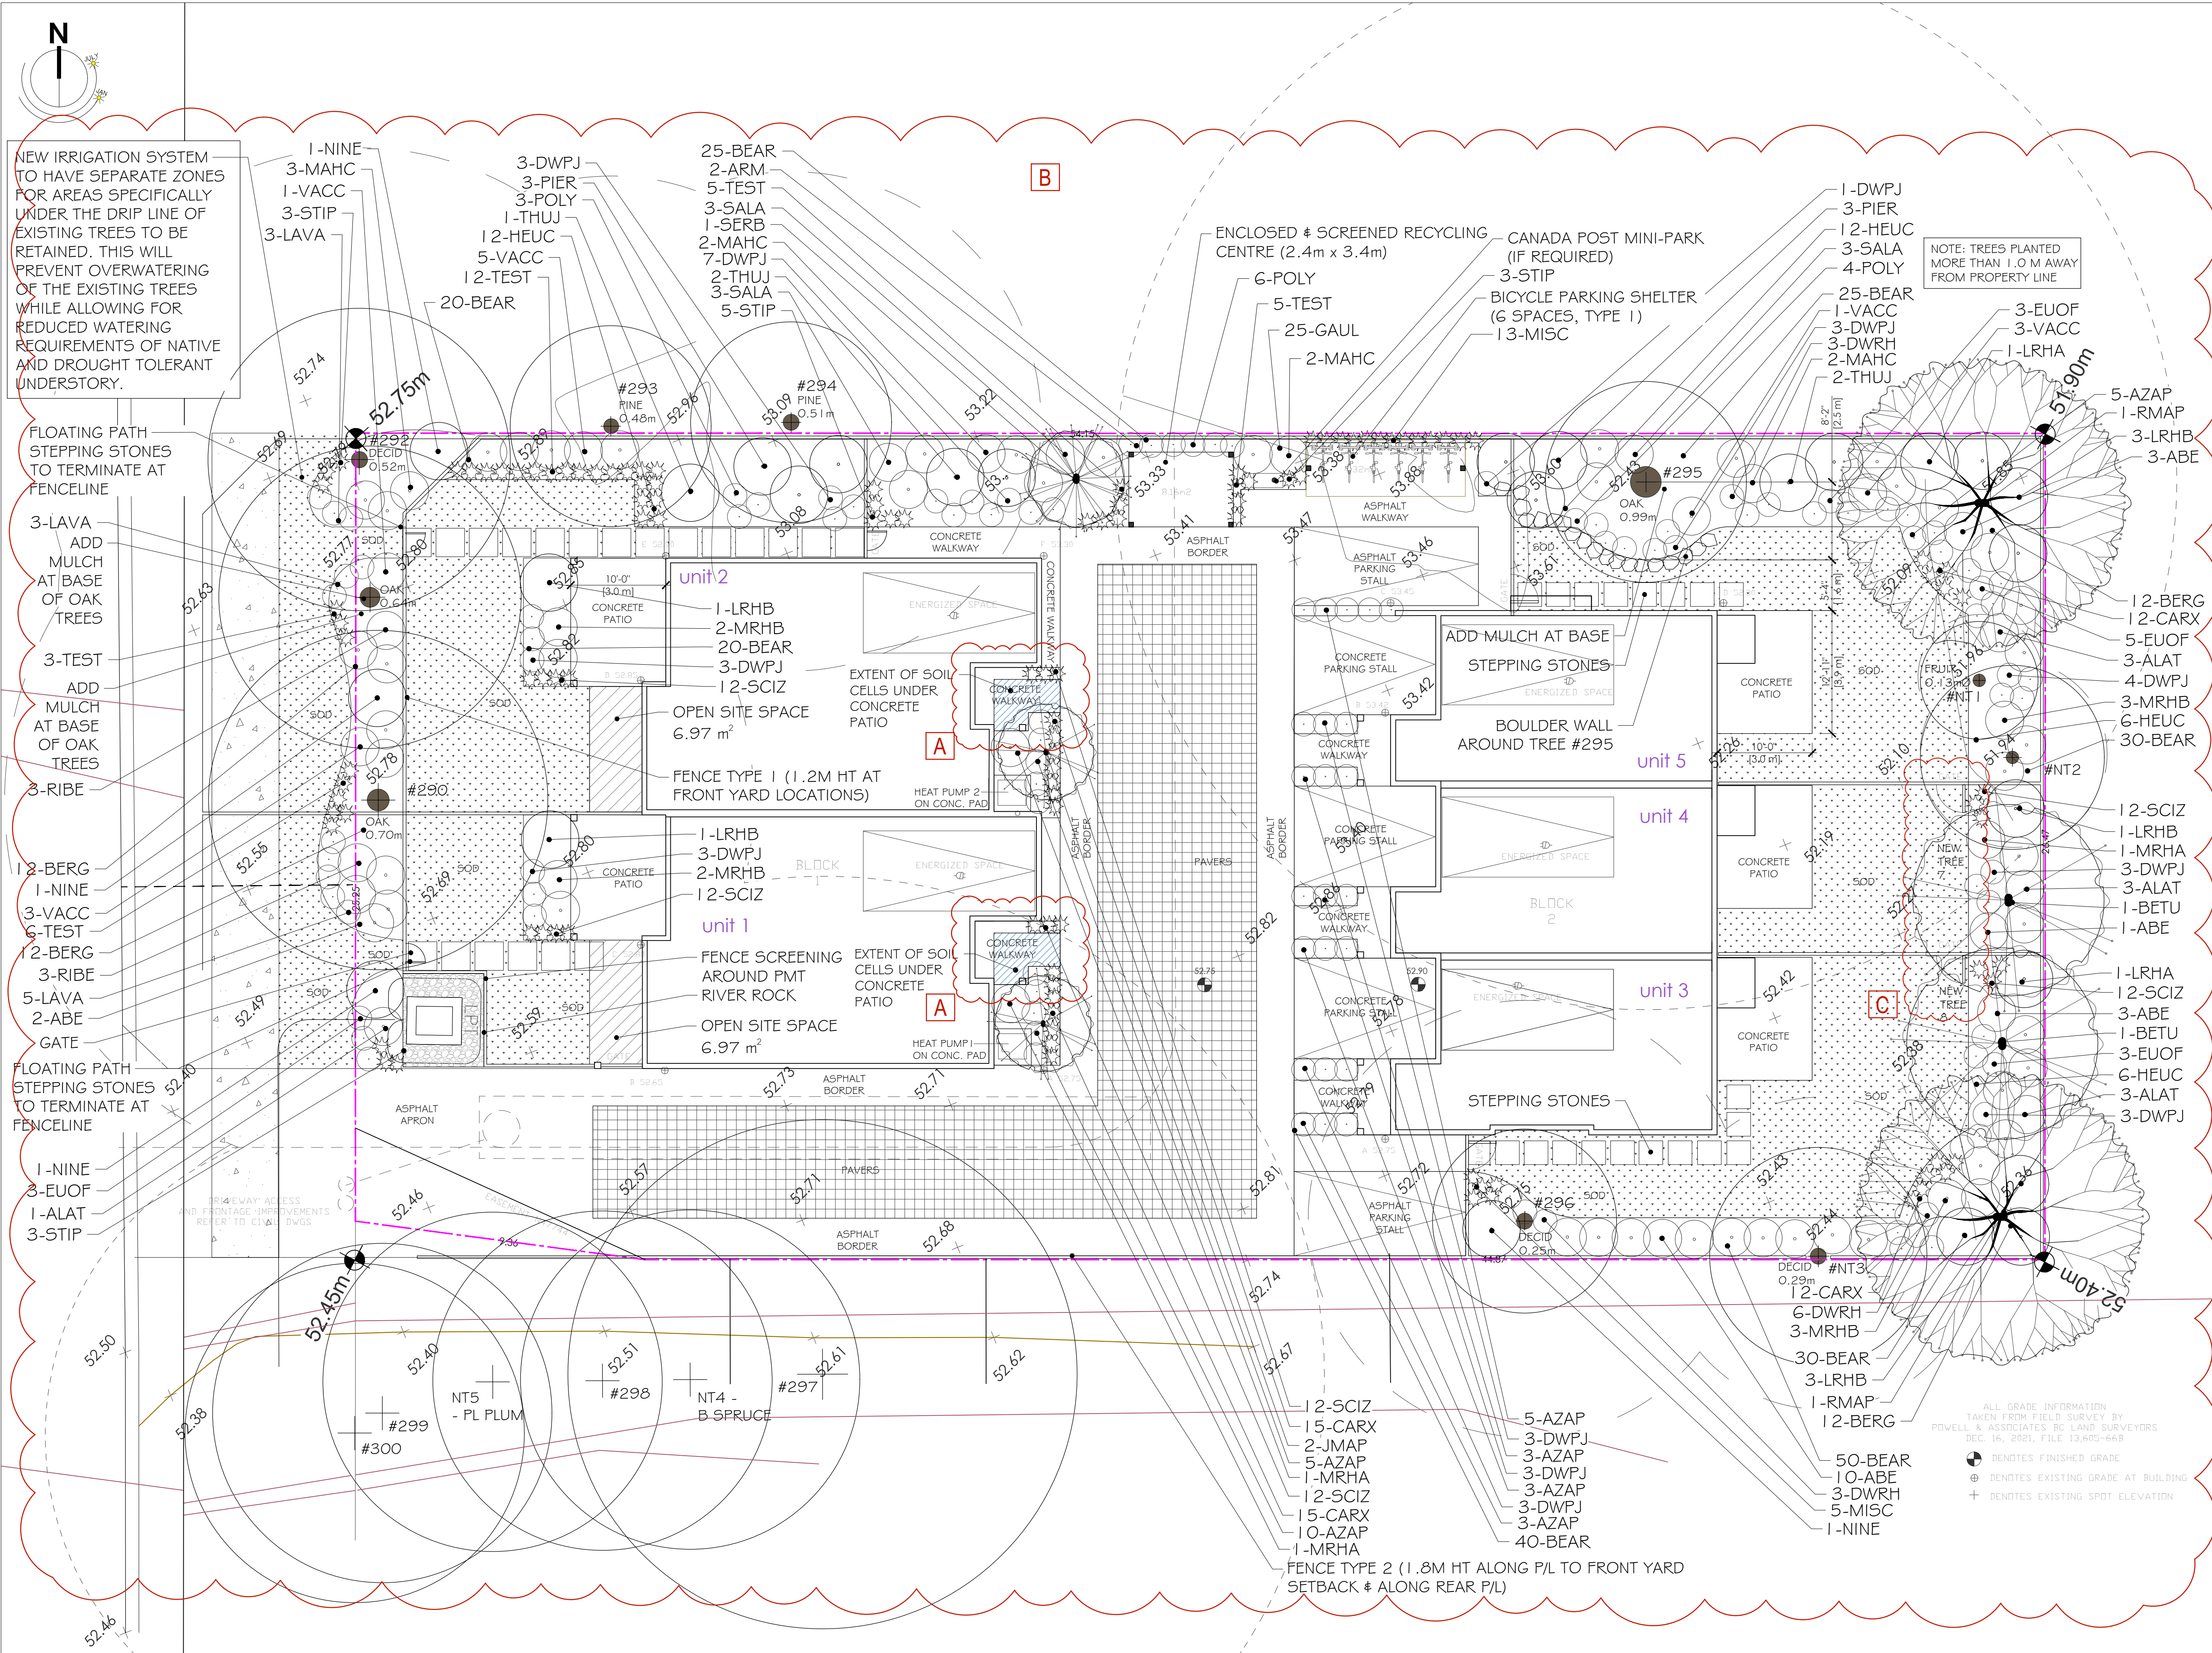

PLANT LIST				
4551 VIEWMONT				
	Key	Quantity	Common Name	Latin Name
Trees	BETU	2	Heritage River Birch	Betula naga (Multistem) var. 'Cully'
	RIAP	2	Red Maple	Acer rubrum var. 'Red Sunset'
	SERB	1	Servian Spruce	Picea canadica
	JMAP	2	Red Japanese Maple	Acer palmatum var. 'Bloodgood'
Large Shrubs	PIER	6	Lily of the Valley Shrub	Pieris japonica var. 'Forest Flame' & 'Valley Rose'
	LRHA	2	Rhododendron	Rhododendron var. 'Pink Wallopers'
	LRHB	9	Rhododendron	Rhododendron var. 'Goner Waters'
	NINE	4	Pacific Yellowbush	Physocarpus opulifolius var. 'Dialer'
Medium Shrubs	SALA	9	Sailor	Gaultheria shallon
	MRHA	3	Rhododendron	Rhododendron var. 'Uniquet'
	MRHB	10	Rhododendron	Rhododendron var. 'Christmas Cheer'
	ALAT	10	Dwarf Burning Bush	Euonymus alata var. 'Compacta'
Small Shrubs	DWRH	13	Mountain Blueberry	Vaccinium corymbosum
	RIBE	3	Red Flowering Currant	Ribes sanguinum
	ABE	19	Glossy Abelia	Abelia x grandiflora
	MAHC	9	Dwarf Oregon Grape	Mahonia aquifolium var. 'Compacta'
Ground Covers	EUOF	14	Creeeping Euonymus	Euonymus fortunei var. 'Emerald Gauty'
	DWPJ	39	Dwarf Lily of the Valley Shrub	Pieris japonica var. 'Dialer'
	POLY	13	Sword Fern	Polystichum munitum
	DWRH	12	Dwarf Rhododendron	Rhododendron var. 'Blue Bell'
Vines	AZAP	29	Dwarfing Asias	Asias var. 'Gumpo Pink'
	BEAR	240	Bearberry	Arctostaphylos uva-ursi var. 'Vancouver Jade'
	BERG	45	Mountain Bergenia	Bergenia corymbosa var. 'Dreaningham Ruby'
	SALA	25	Winegarum	Gaultheria procumbens
Perennials	TEST	31	Flame Sedge	Carex testacea
	CARX	54	Vasegated Sedge	Carex monovasea var. 'variegata'
	MISC	10	Maiden Hair Grass	Macarthus anemum
	SCIZ	72	Kaffir Lily	Schizodactylis coccinea var. 'Oregon Sunset'
Grasses	HEUC	36	Coral Bell	Heuchera var. 'Palace Purple'
	LAVA	11	Lavender	Laurencia angustifolia var. 'Thicket'
	STIP	14	Spear Grass	Stipa calamagrostis

Notes: - All landscape work to conform with B.C.S.L.A. / B.C.N.T.A. standard specification.

- All areas to be irrigated with an automatic underground system.

LEGEND	
	LARGE DECIDUOUS SHADE TREE
	LARGE AND SMALL CONIFEROUS TREES
	LARGE SHRUB
	MEDIUM SHRUB
	SMALL ORNAMENTAL DECIDUOUS TREES
	SMALL SHRUB
	GROUND COVER & PERENNIALS

BUBBLED CHANGES

A ADDITION OF SOIL CELLS

B DRIVE AISLE TO BE PAVED WITH ASPHALT BORDER & APRON
VISITOR PARKING STALLS REPLACED WITH ASPHALT
BLOCK 2 STEPPING STONES REPLACED WITH CONCRETE WALKWAYS
ALL PATIO PAVERS REPLACED WITH CONCRETE
ENTRY TO UNITS SUFACING TO BE CONCRETE

C ADDITIONAL GATES FOR LANDSCAPE MAINTENANCE ACCESS

RECEIVED

Sept 15, 2026

PLANNING DEPT.
DISTRICT OF SAANICH